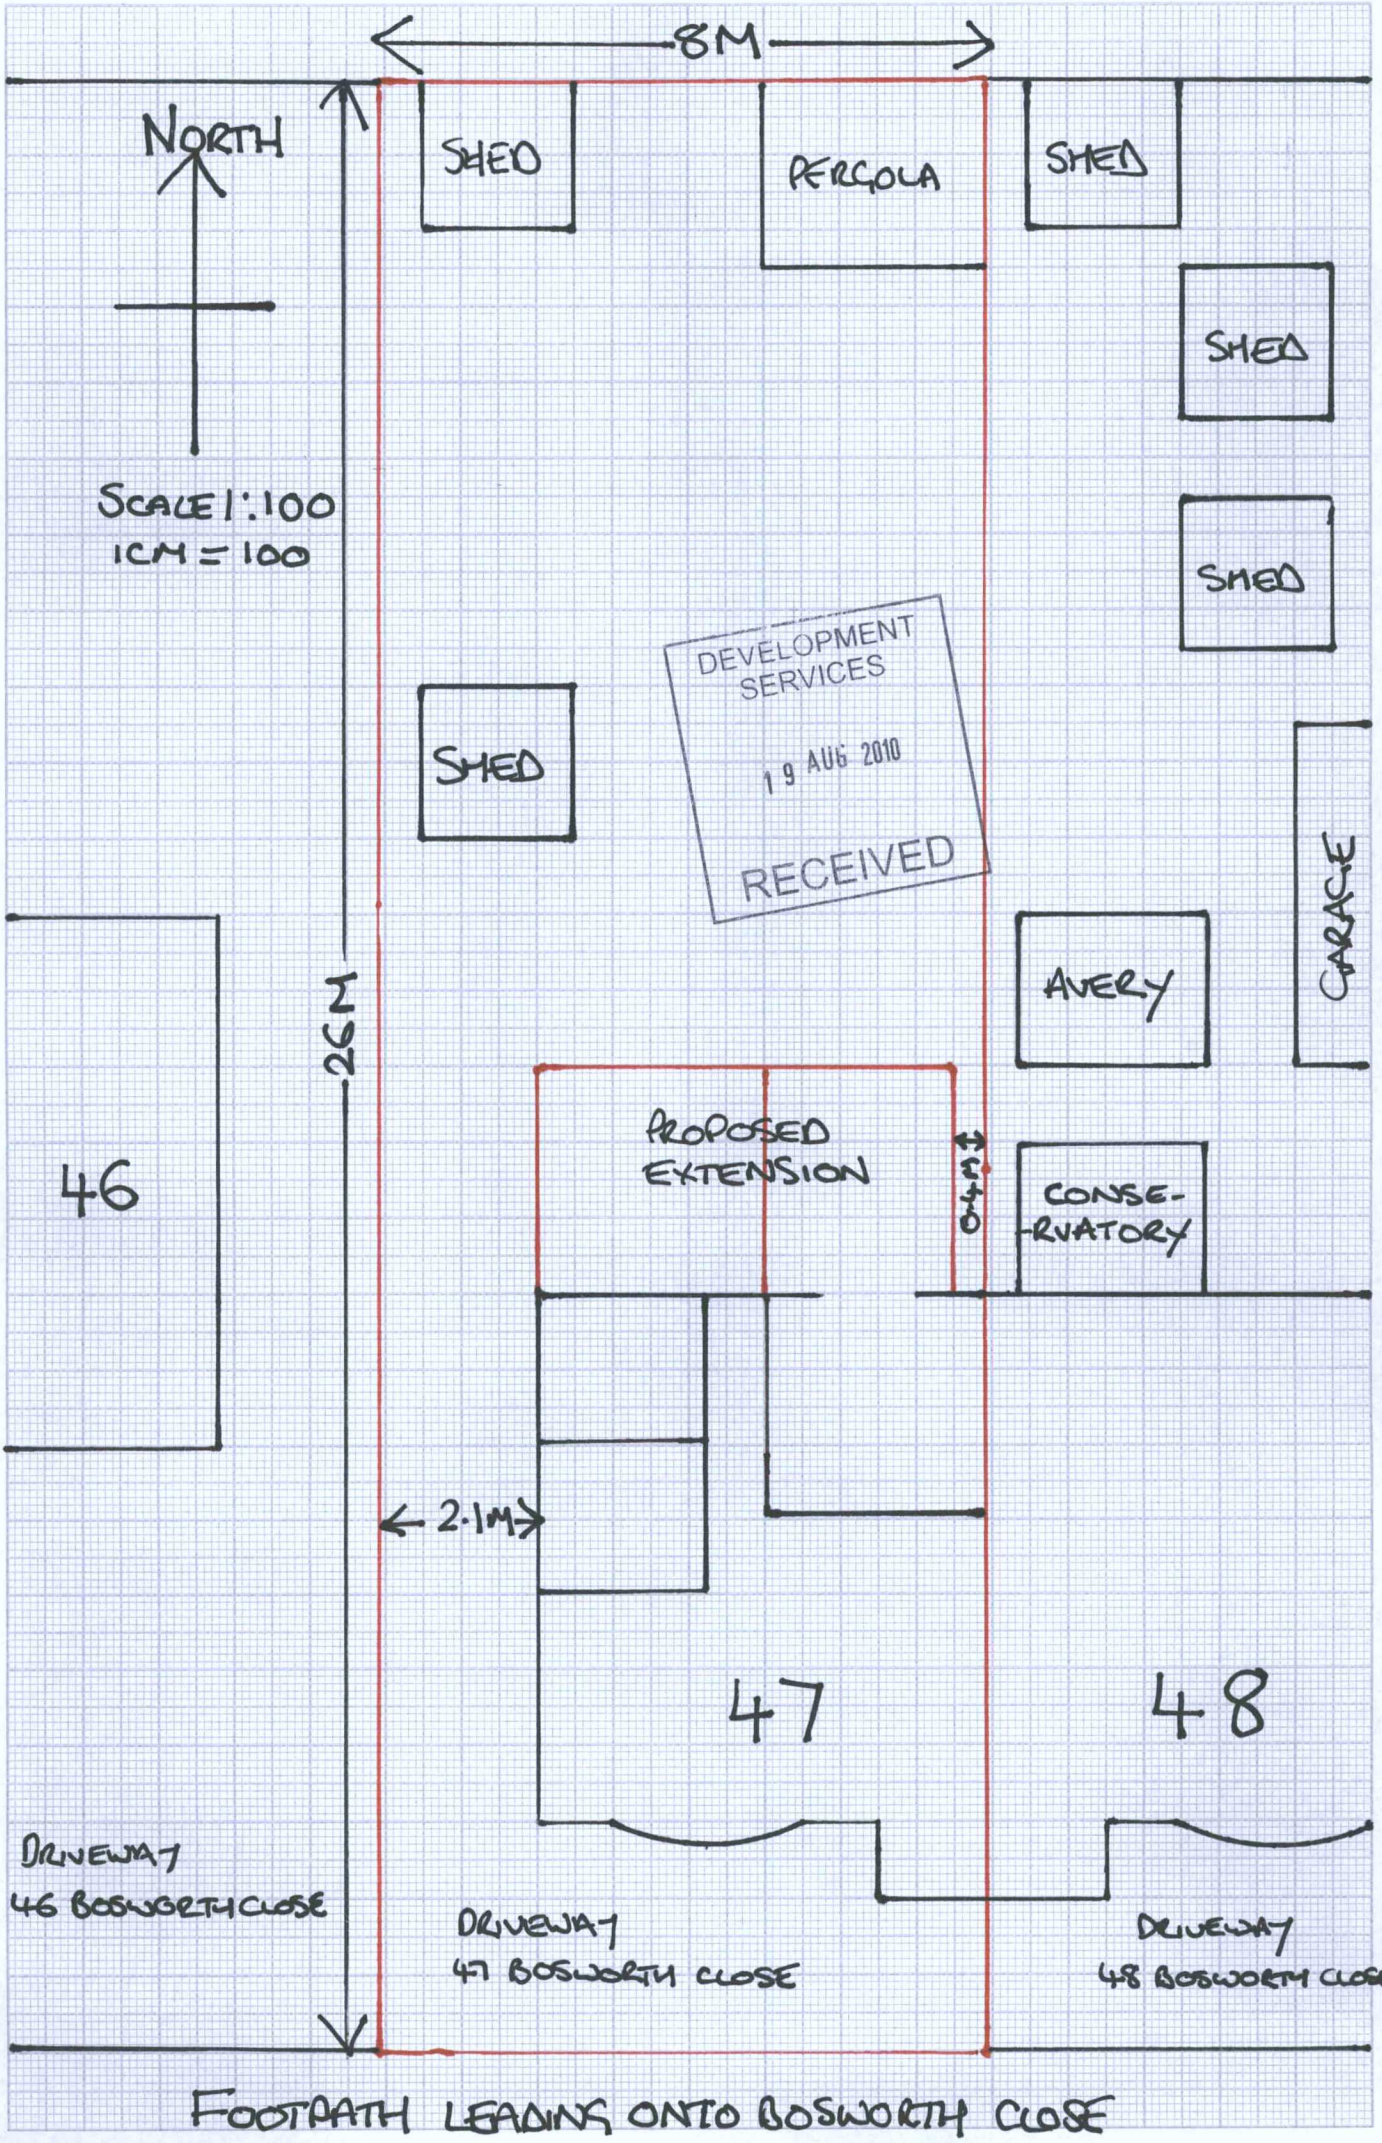

8M
NORTH
SHED
PERGOLA
SHED
SHED
SHED
SHED
SCALE 1:100
1CM = 100
DEVELOPMENT SERVICES
19 AUG 2010
RECEIVED
GARAGE
AVERY
26M
PROPOSED EXTENSION
3.40
CONSE-RVATORY
46
2.1M
47
48
DRIVEWAY
46 BOSWORTH CLOSE
DRIVEWAY
47 BOSWORTH CLOSE
DRIVEWAY
48 BOSWORTH CLOSE
FOOTPATH LEADING ONTO BOSWORTH CLOSE