DEVELOPMENT SERVICES
17 APR 2009
RECEIVED

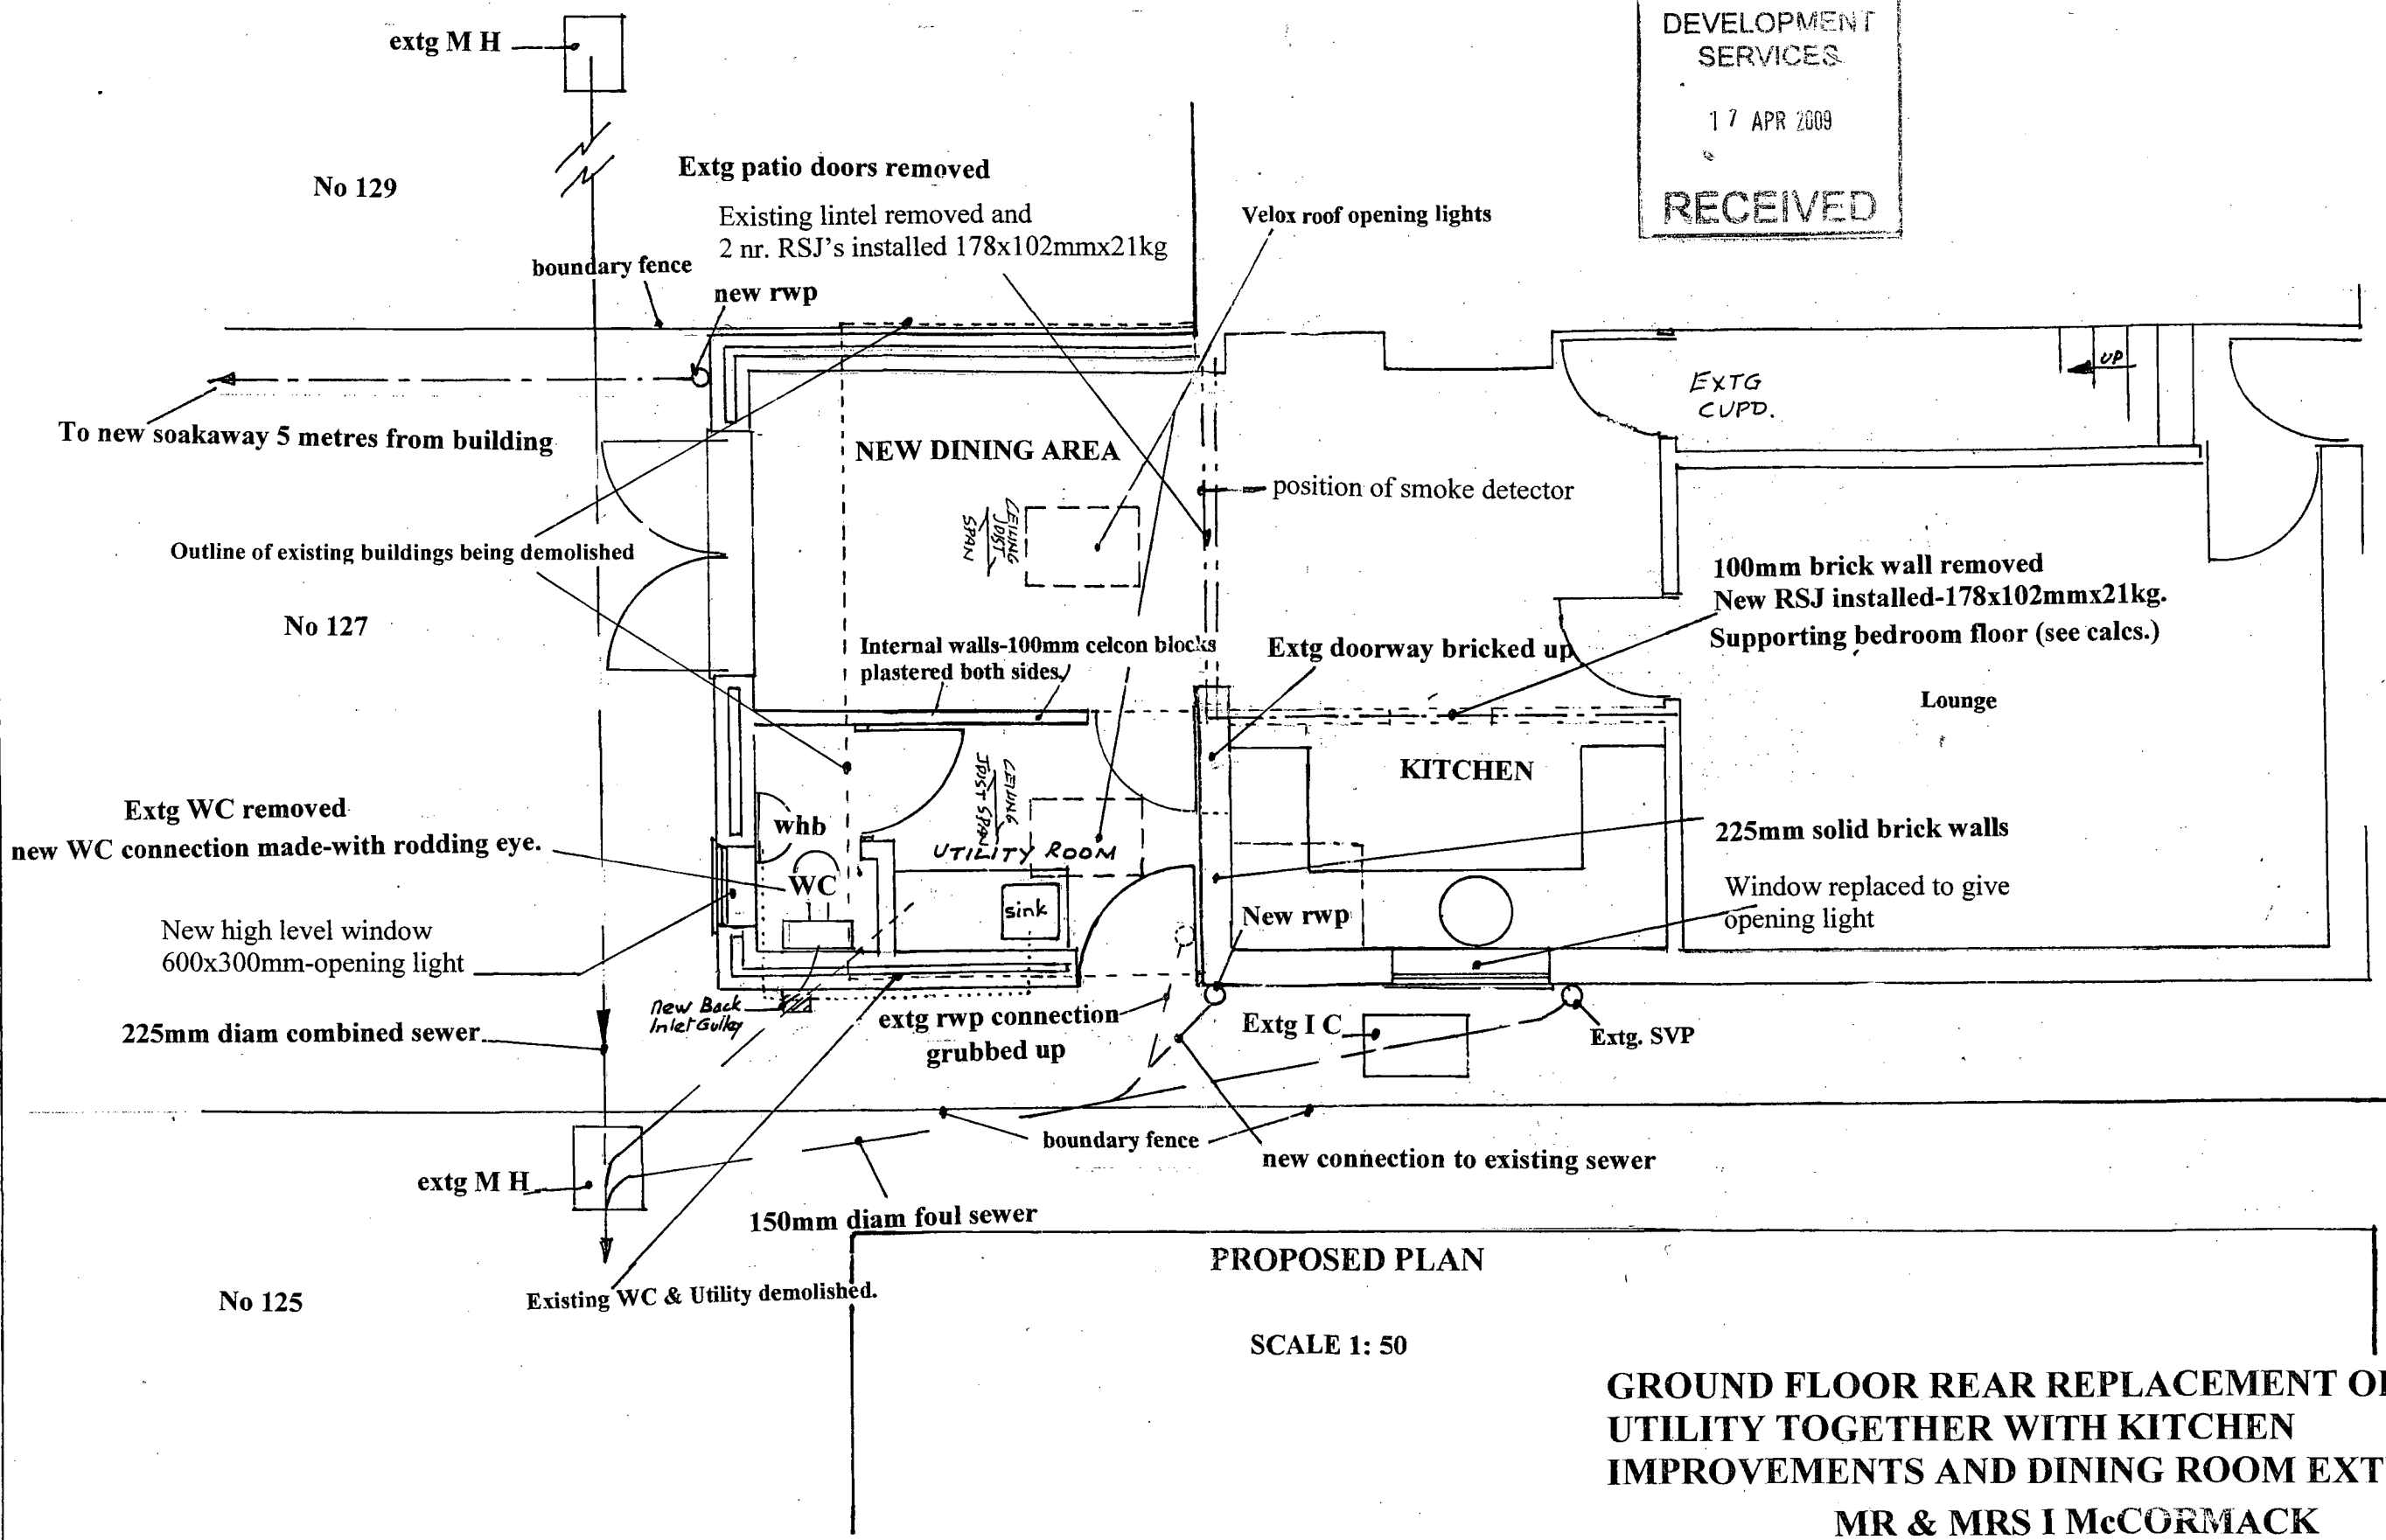

PROPOSED PLAN

SCALE 1: 50

GROUND FLOOR REAR REPLACEMENT OF WC AND UTILITY TOGETHER WITH KITCHEN IMPROVEMENTS AND DINING ROOM EXTENSION

MR & MRS I McCORMACK
127 DRAGON LANE
NEWBOLD VERDON
LEICESTER LE9 9NH
SEPTEMBER 2008 Revision 4- March 2009