


Existing Elevation


Existing Window to Pre-Schhol Roomto be Replaced with New External Doors and Frame



Proposed Elevation

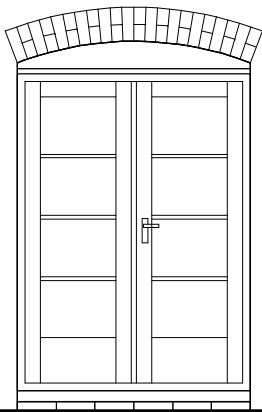


Section

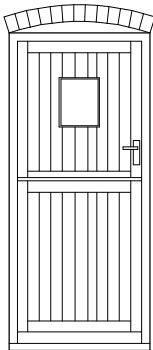


Proposed Elevation

New External Door to Toddler Room

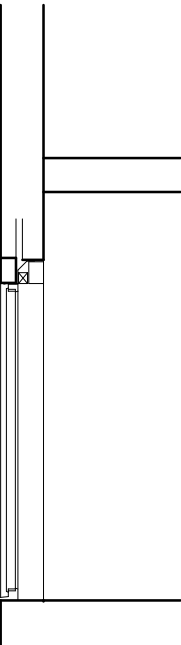

Section

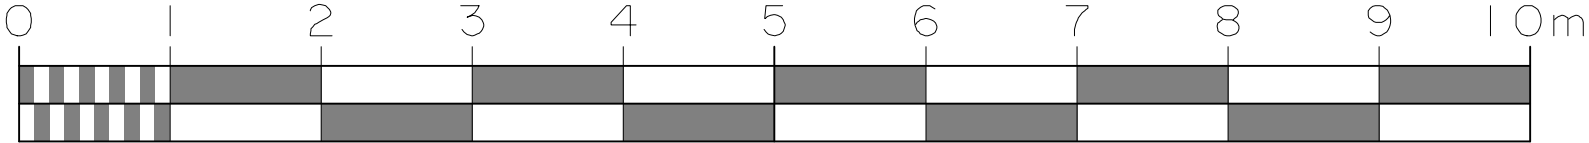

Project: The Dixie Grammer Junior School Bosworth Road, Wellsborough, Nuneaton, CV13 6PA	Drg.Title: New External Door Detail	Date: Feb 2026	Scale: 1:50 @A3
		Job No.: SC/0226	Drg. No. Rev. D1