
EXISTING SIDE ELEVATION (North)

EXISTING SIDE ELEVATION (South)

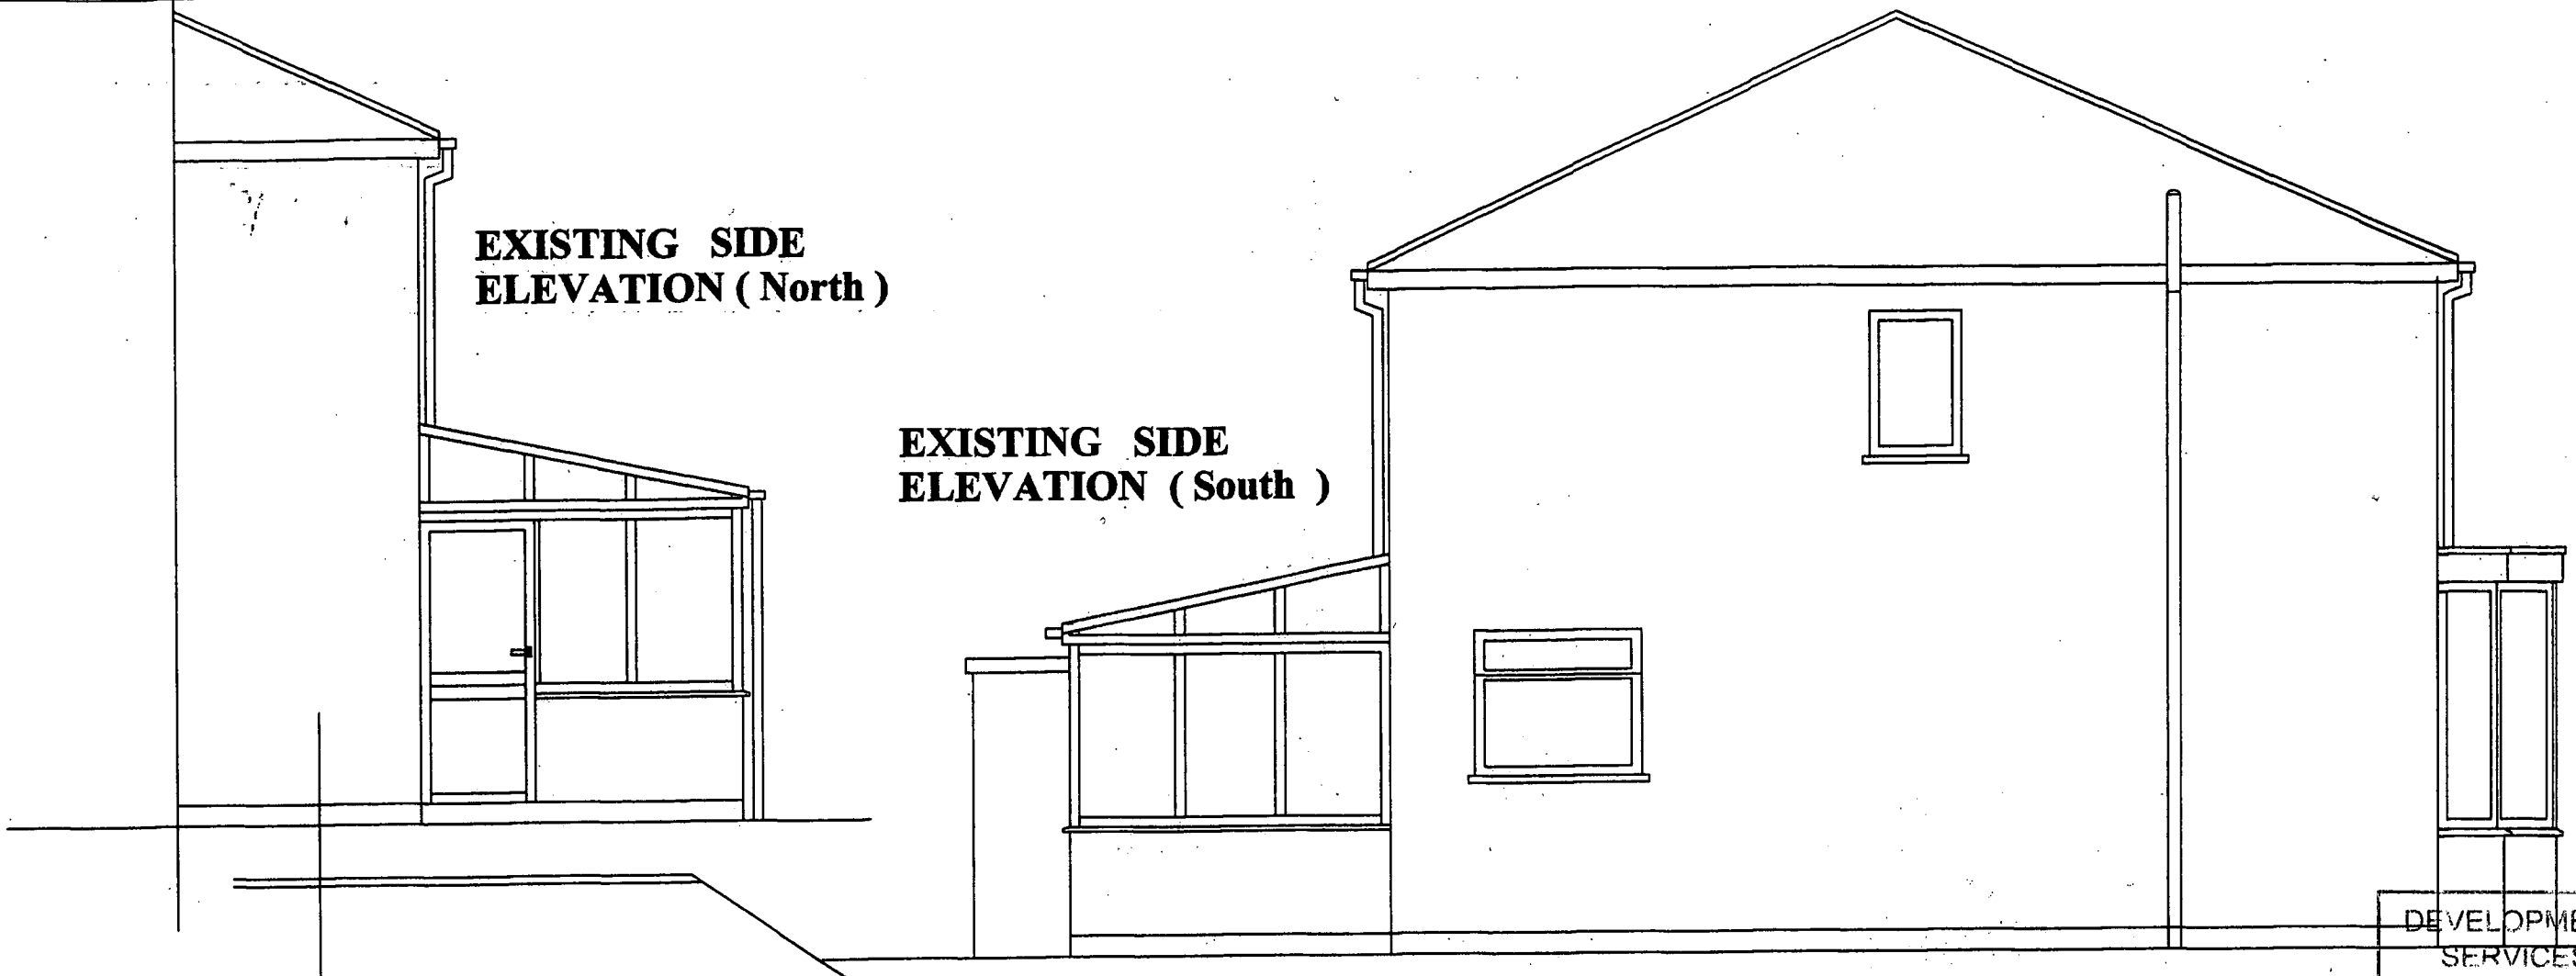



EXISTING REAR ELEVATION

BOUNDARY

DEVELOPMENT SERVICES

14 OCT 2009

RECEIVED

Rev: A July 09

1) Door opening into shower area amended and door to be 926mm

2) Ramps amended to be 1200mm wide

Client :
O . T. :
Date :

Copyright - All drawings and specifications remain the property of Care & Repair West Leicestershire . No unauthorized copying or use will be permitted.

care&repair west leicestershire

2 Mantle Lane
Coalville
Leicestershire LE67 3DW

Tel : 01530 510031
Fax : 01530 833031

Client Mr. Hubbard

Address: 57 Thirlmere Road
Hinckley
Leicestershire LE10 0PE

Drwg. Title:
Proposed Side Extension to provide Washing Facilities

Drwg. No: DFG/MH/100387/04A
Existing Elevations

Scale:	Date:	Drawn by:	Rev: A July 09
1 : 50	July 2009	M.V.	