



floor plan 1:100 2.00m @ A3

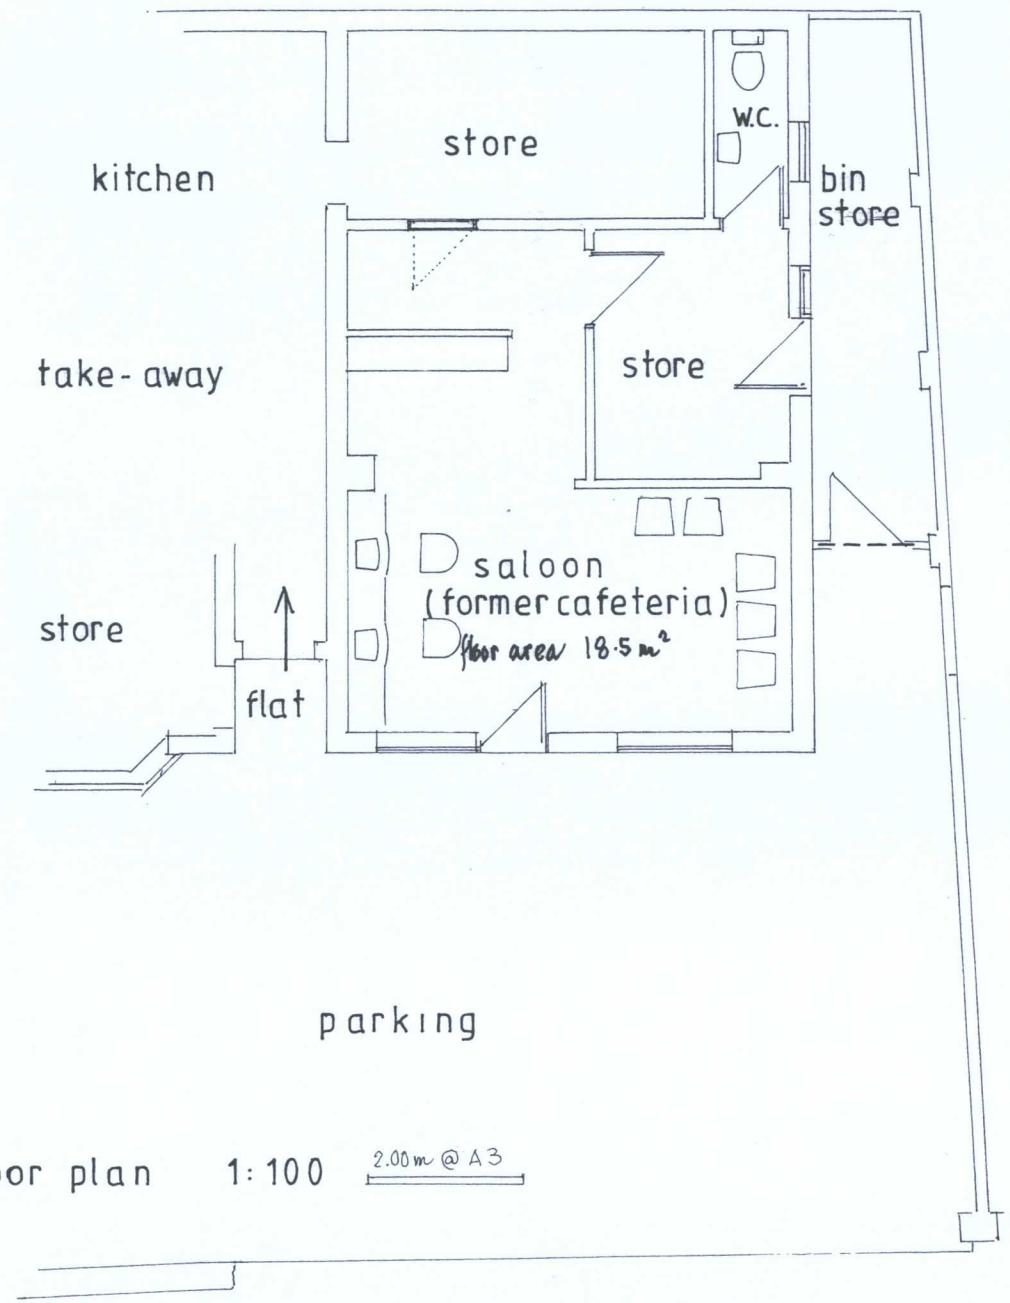

block plan 1:500 10.00m @ A3

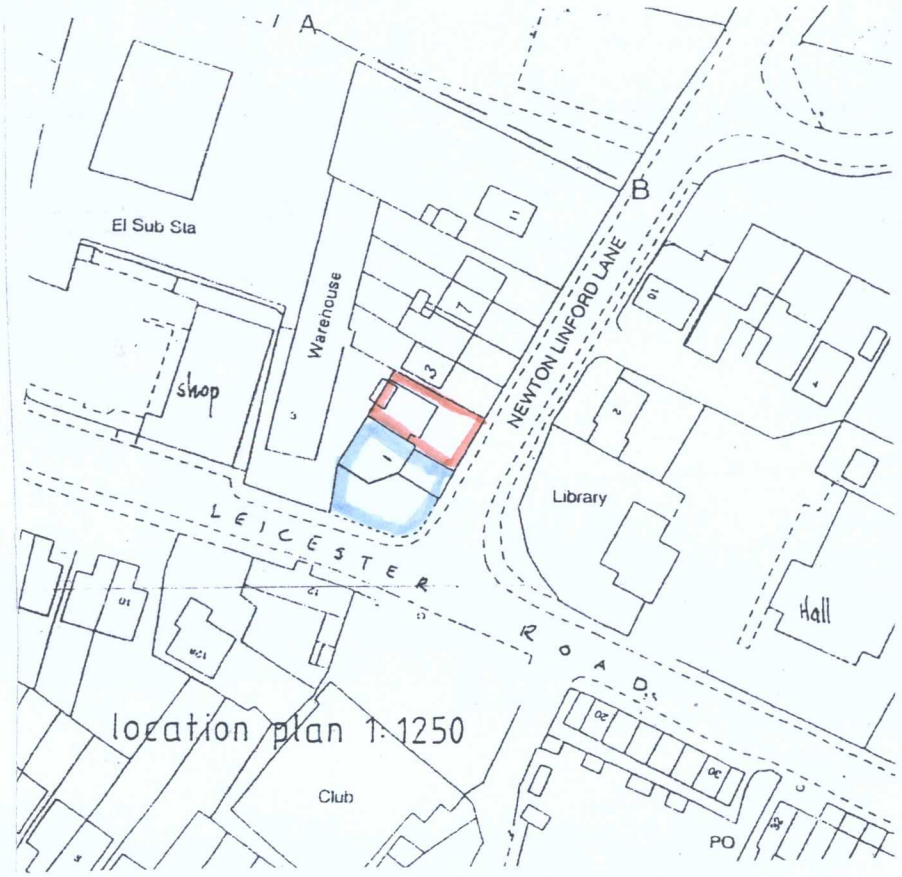

25.0m @ A3

DEVELOPMENT SERVICES
13 OCT 2009
RECEIVED

CHANGE OF USE TO HAIR DRESSING SALOON

DAVID HAYNES dip. Arch. A.R.I.B.A. **ARCHITECT**
56, Leicester Road, Groby, Leicester LE6 0DJ
tel & fax: 0116 2872597 mob: 07973 156209 email: david@dandmhaynes.co.uk

COU 1 NEWTOWN LINFORD LANE GROBY LE6 0EA
P. DHILLON

scale 1:100 1:500 1:1250 date 10.2009 drawing number 3701:5