

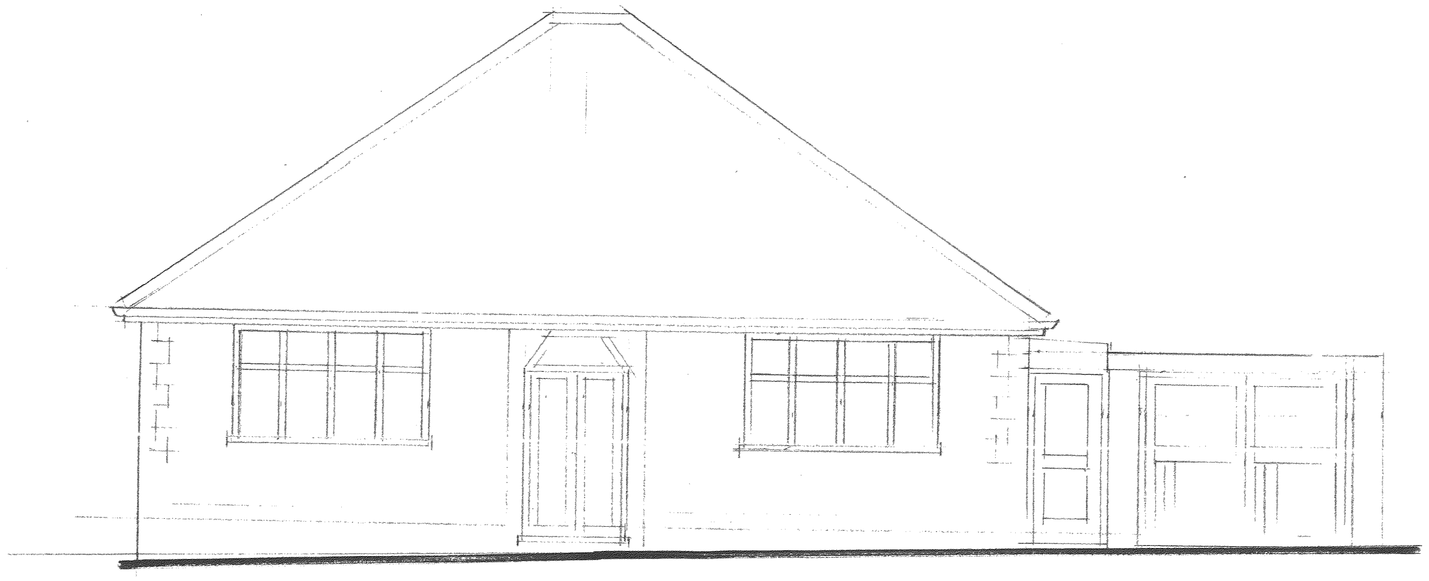


FRONT ELEVATION

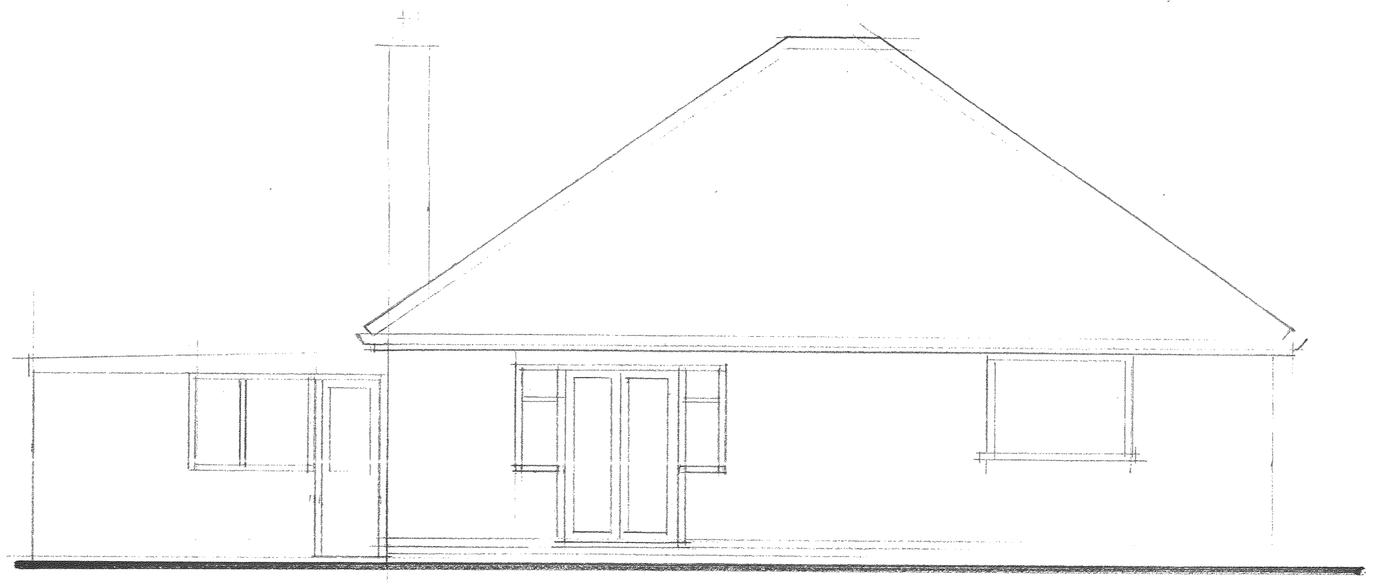

REAR ELEVATION

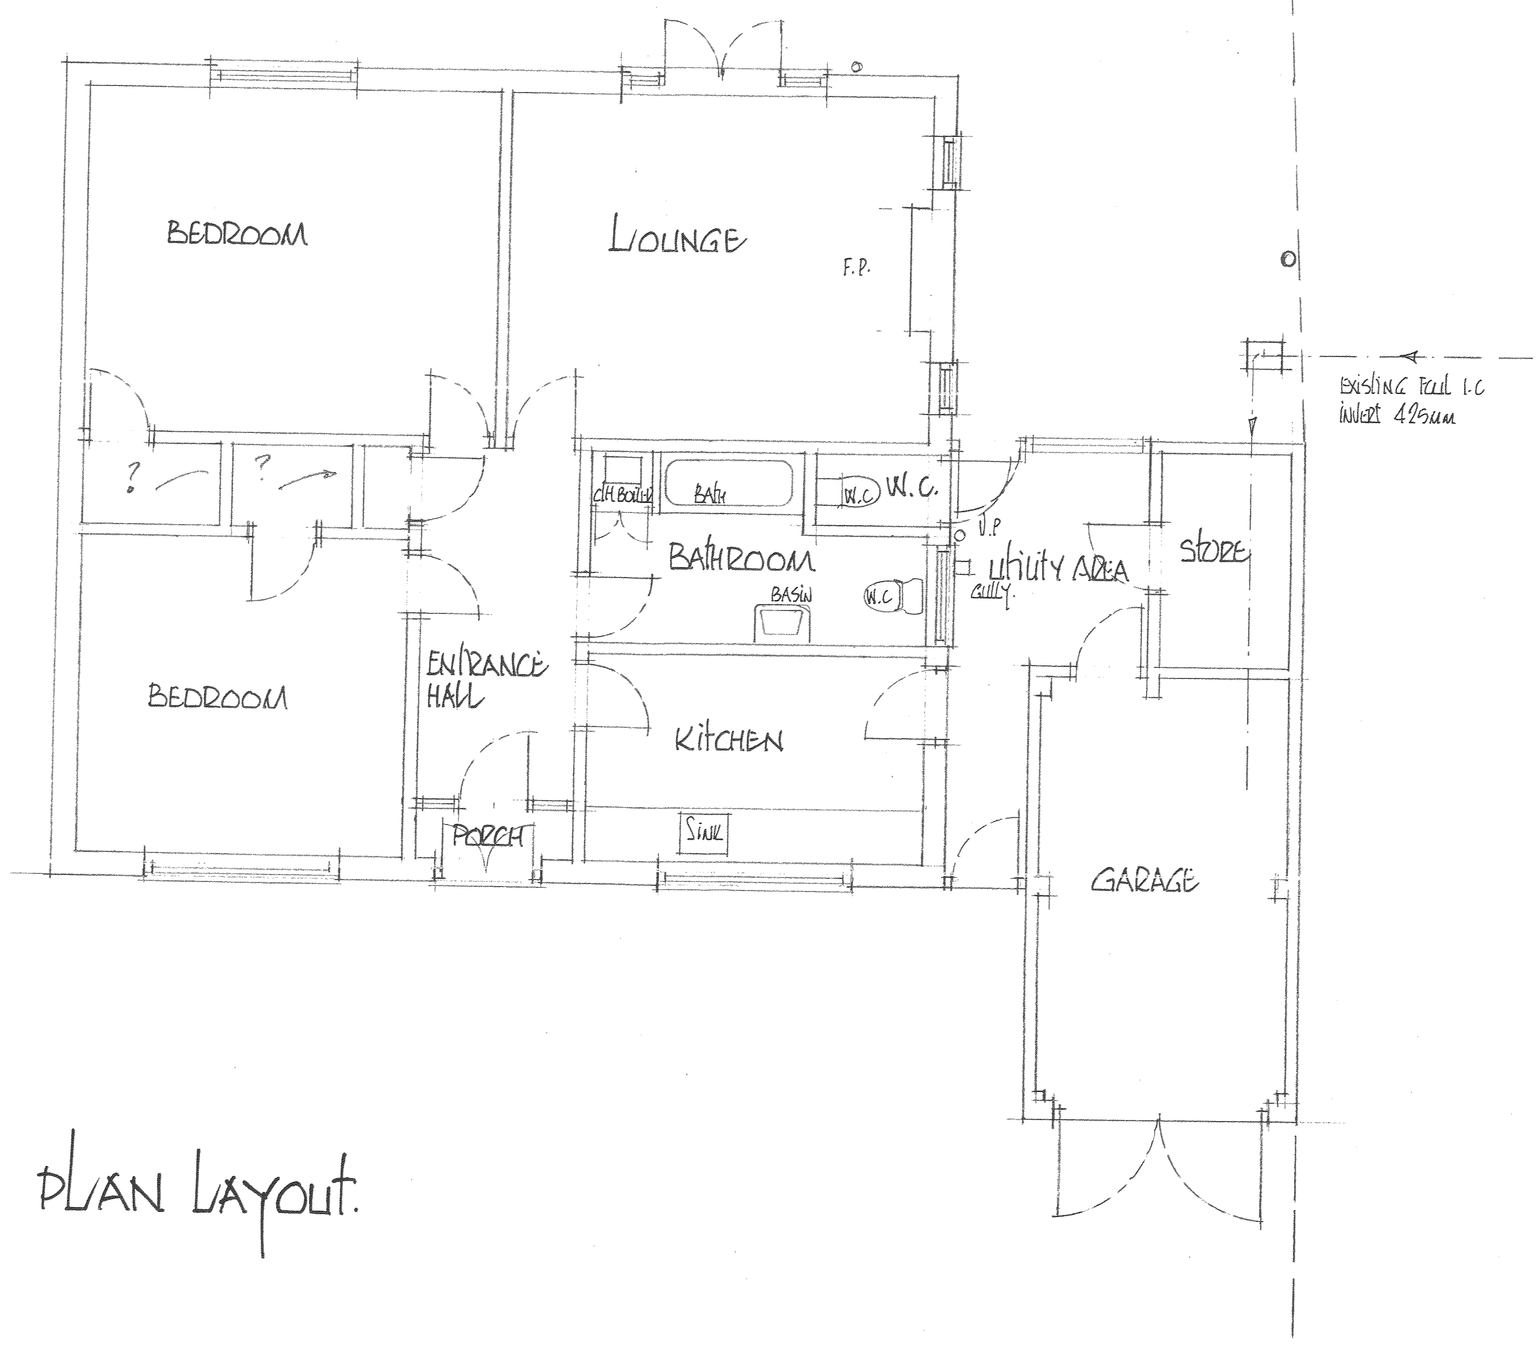

PLAN LAYOUT.

PLANS & ELEVATIONS AS EXISTING
FOR
MR & MRS G JOHNSON

82 LEICESTER ROAD.
GROBY. LEICESTERSHIRE.
LE6.0DN.

SCALE :	DATE:	DRAWN BY:
1:50 AT A1 SIZE	SEPT 2009	P.B.

DRAWING NUMBER:
935/01

Peter Barnwell Limited
Building Surveyor
Peter Barnwell ACIOB.
22 Norfolk Road,
Desford, Leicester, LE9 9HR.
01455 823816