

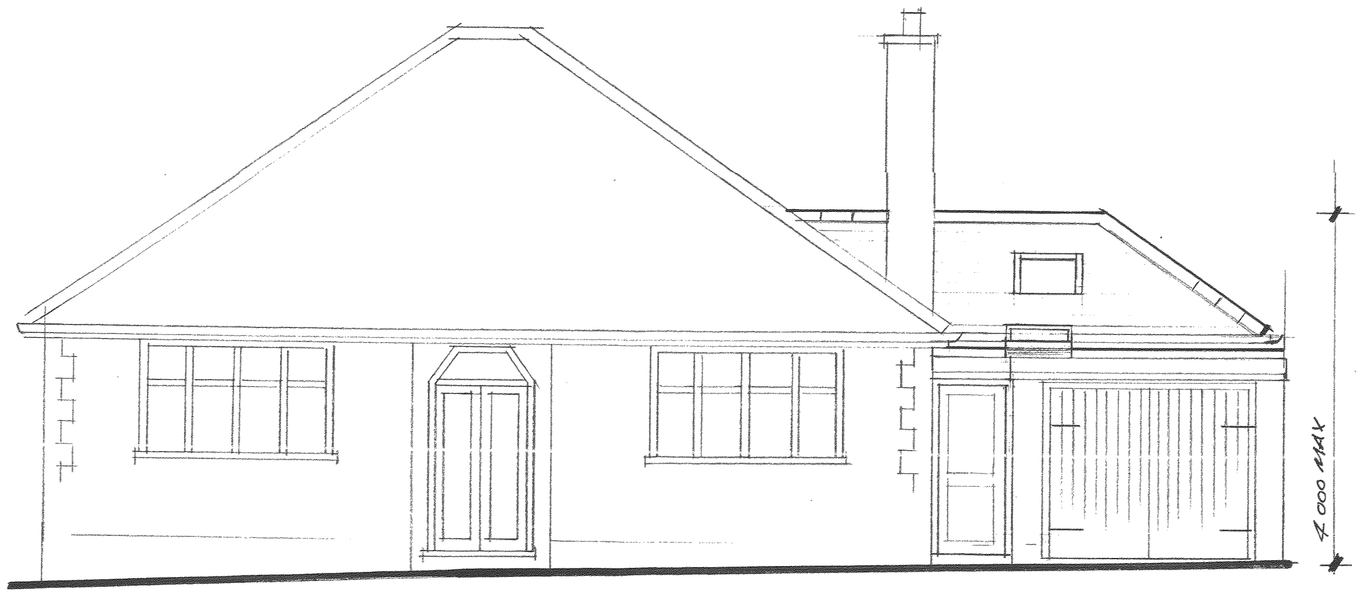



FRONT ELEVATION AS PROPOSED

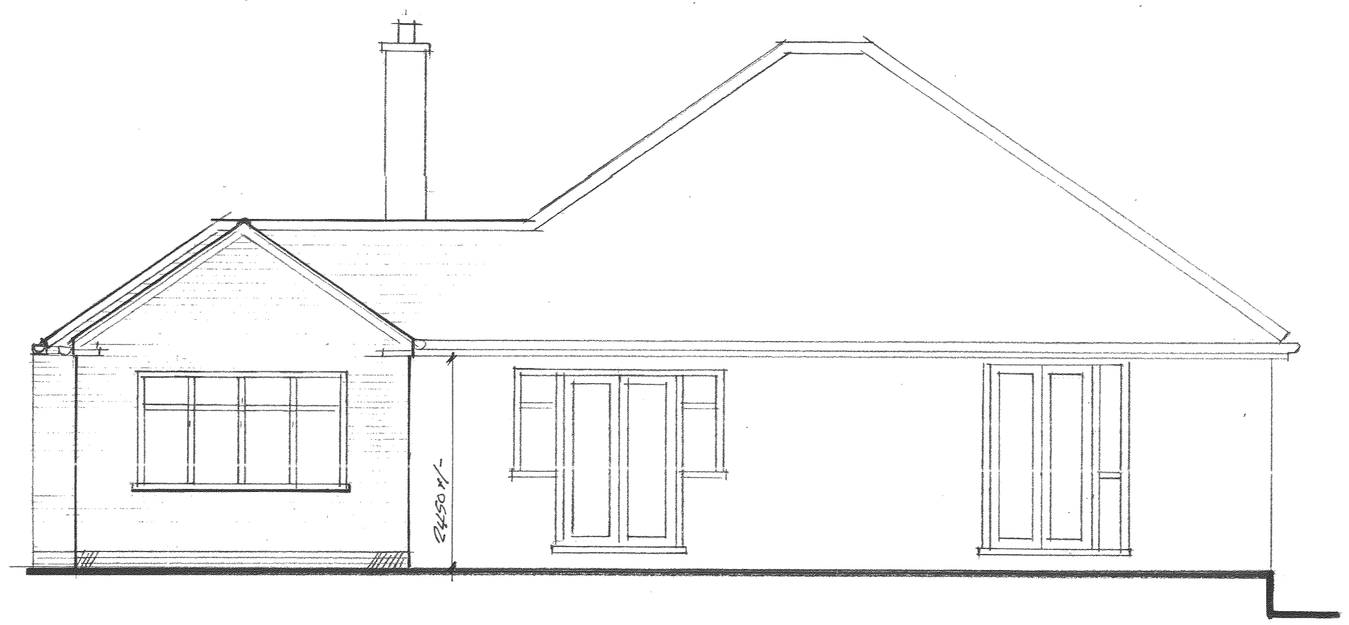

REAR ELEVATION AS PROPOSED

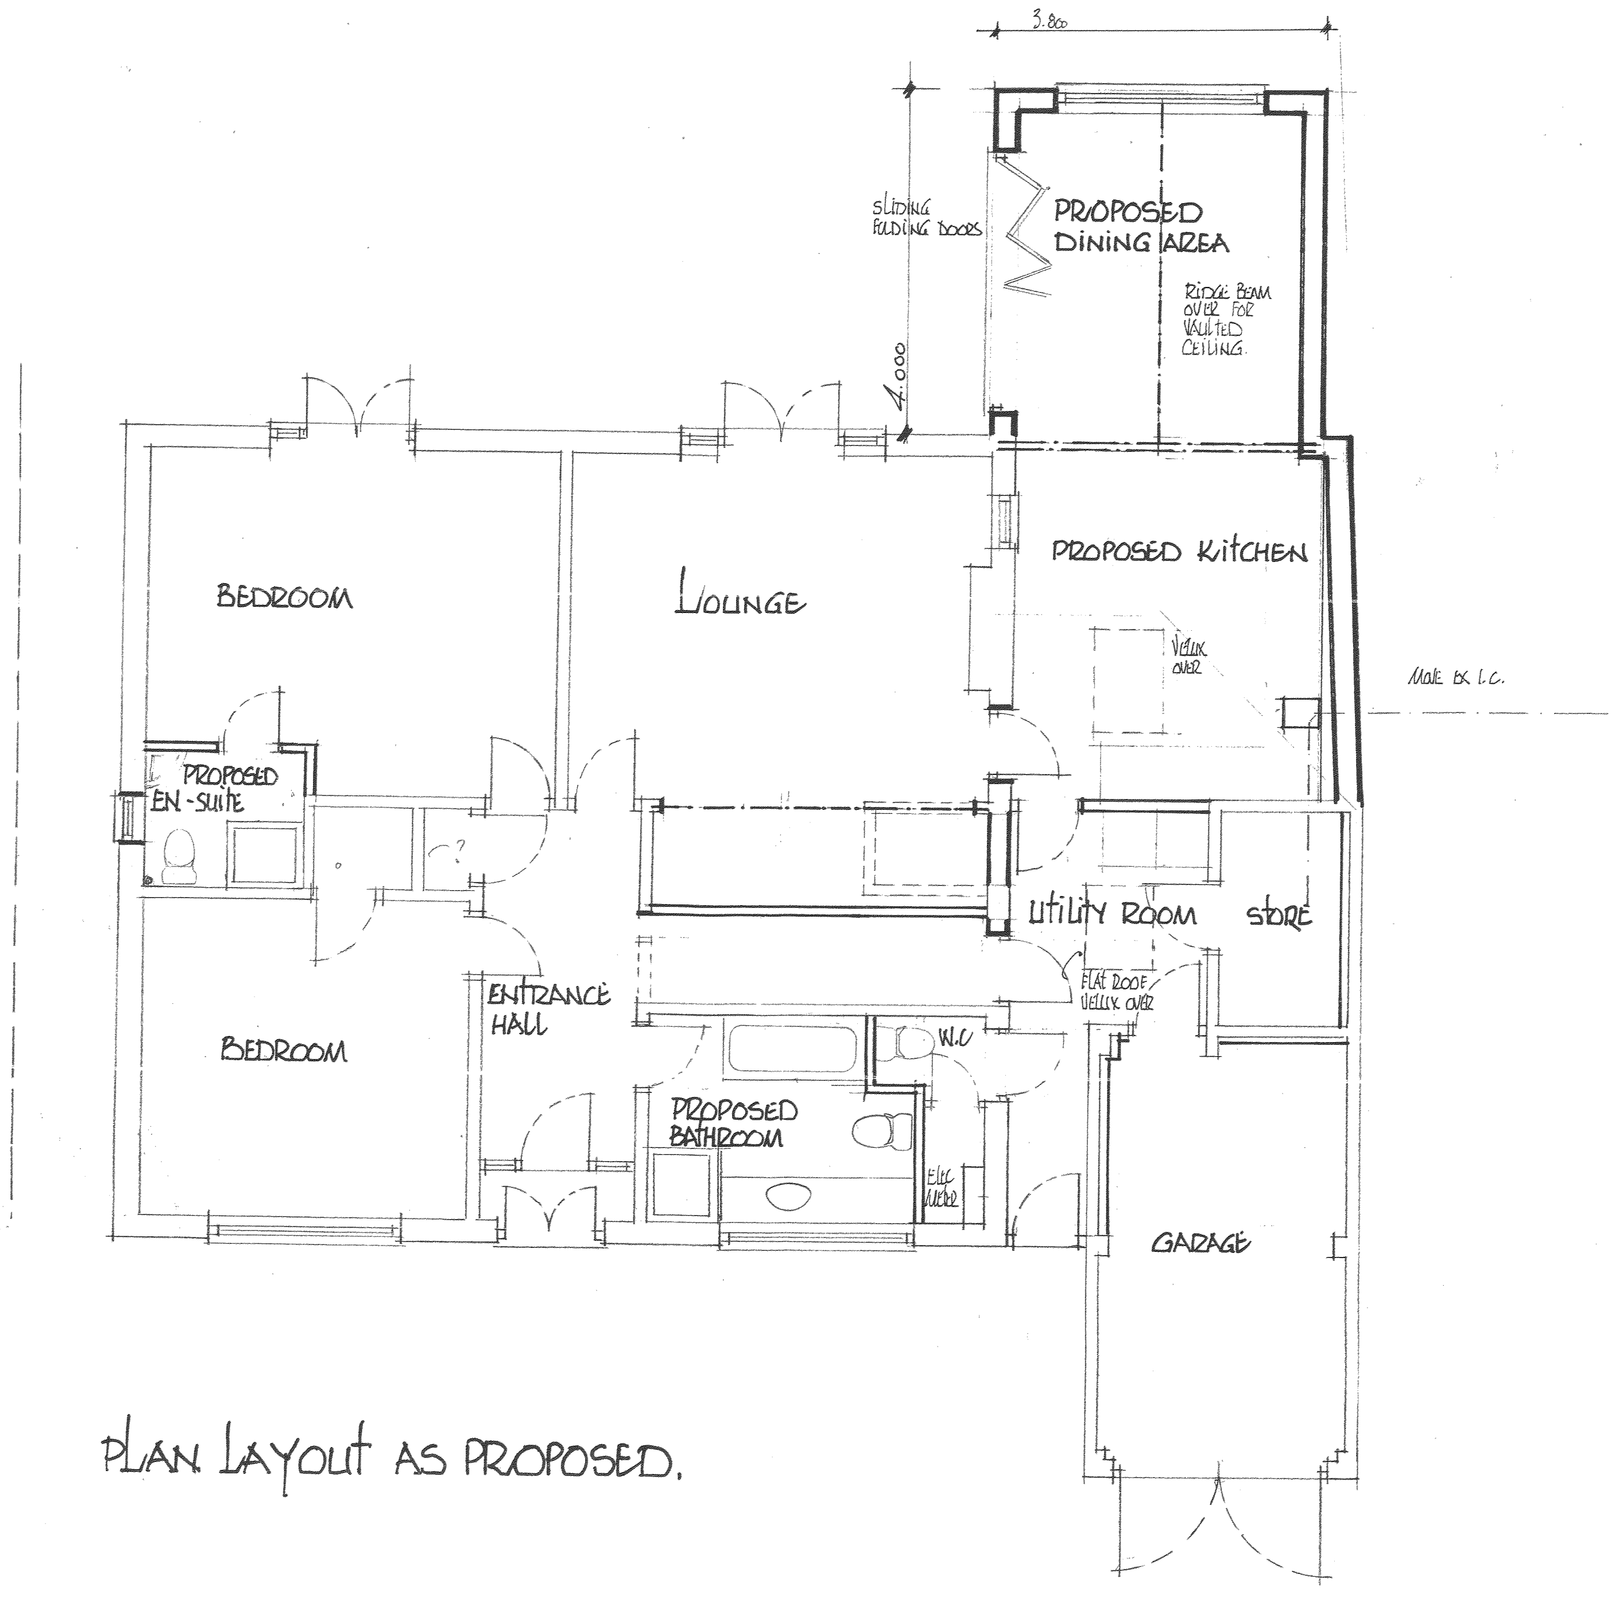

PLAN LAYOUT AS PROPOSED.

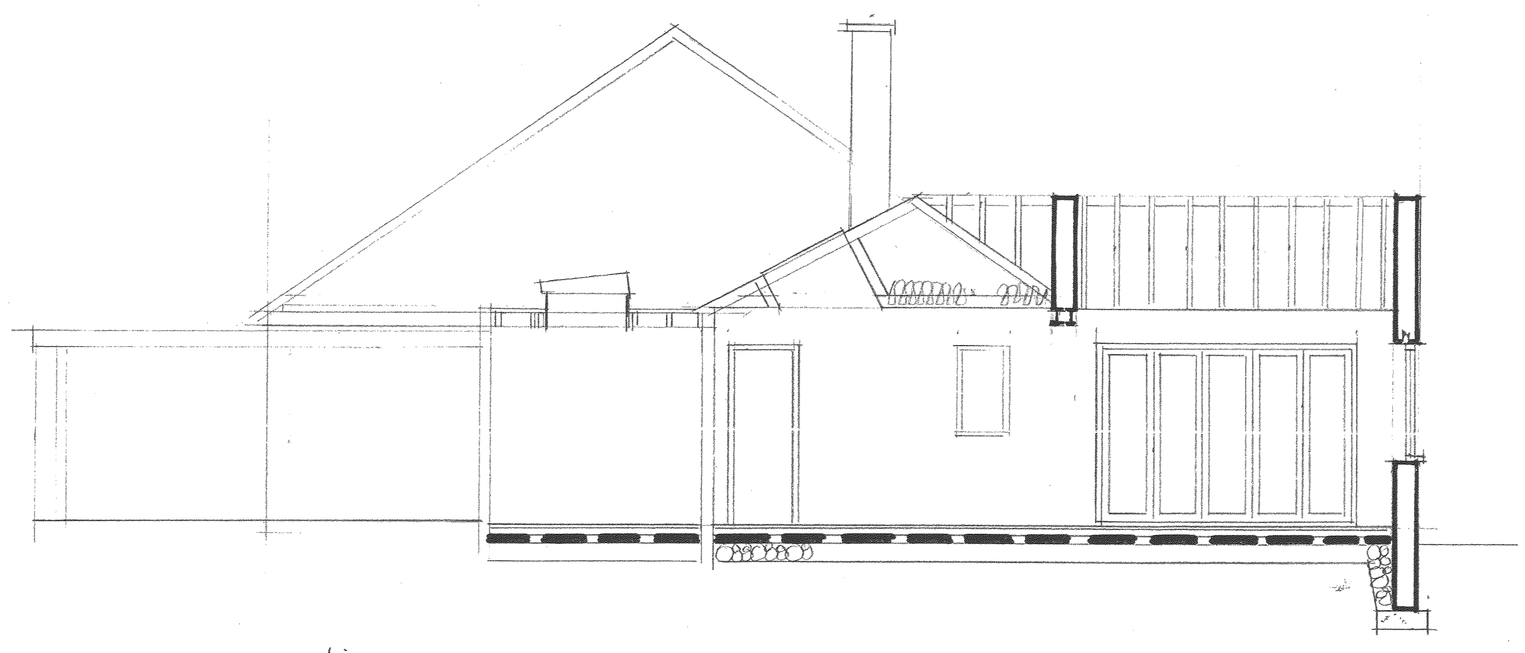

CROSS SECTION

PROPOSED EXTENSION & ALTERATIONS TO EXISTING BUNGALOW FOR MR & MRS G JOHNSON

82 LEICESTER ROAD. GROBY. LEICESTERSHIRE. LE6. 0DN.

SCALE:	DATE:	DRAWN BY:
1:50 AT A1 SIZE	SEPT 2009	P.B.

DRAWING NUMBER: 935/02.

Peter Barnwell Limited
Building Surveyor
Peter Barnwell ACIOB.
22 Norfolk Road,
Desford, Leicester, LE9 9HR.
01455 823816