

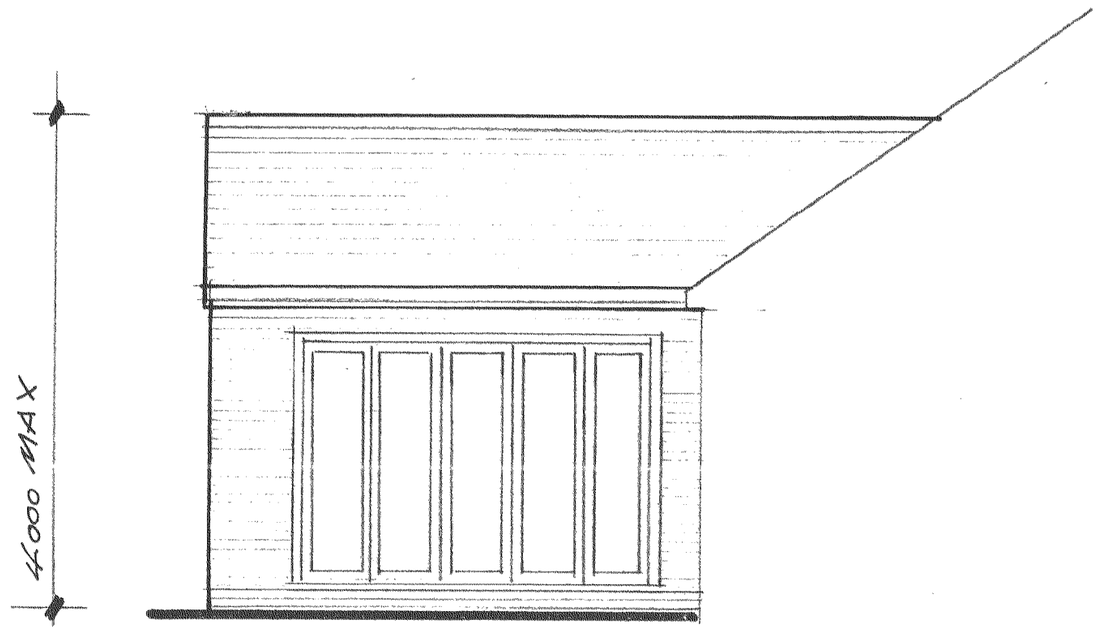



REAR SIDE ELEVATION AS PROPOSED

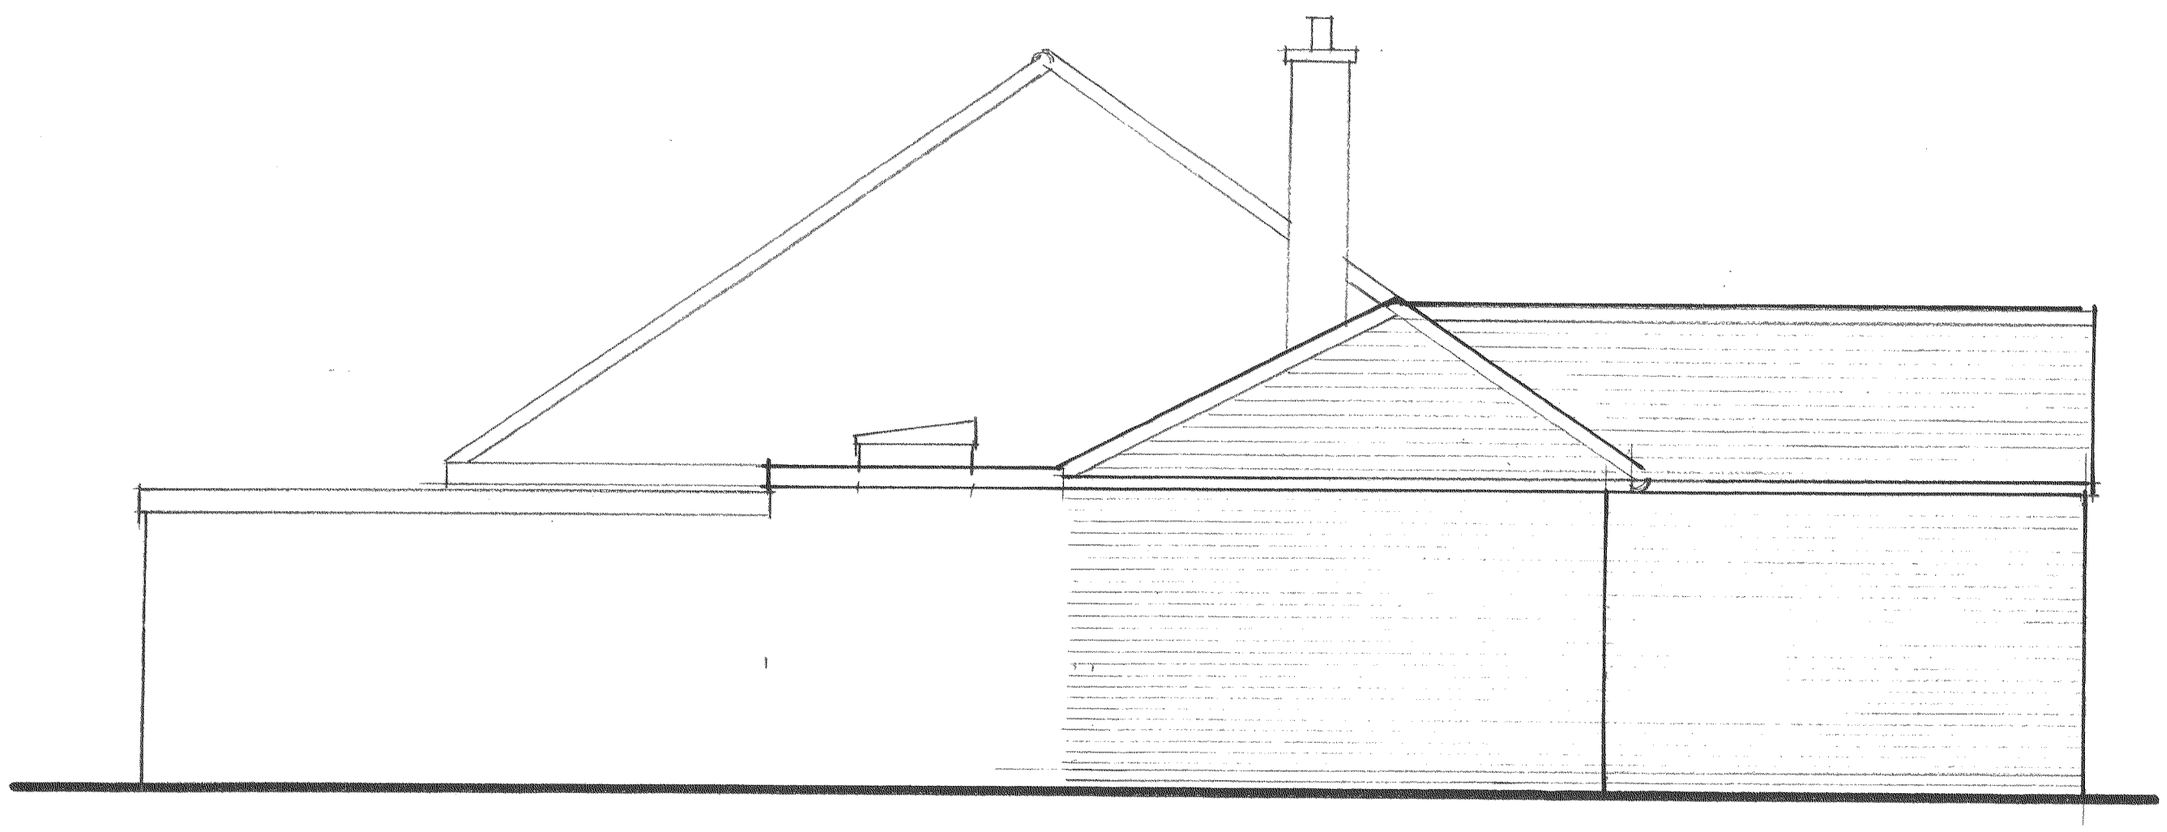

SIDE ELEVATION AS PROPOSED

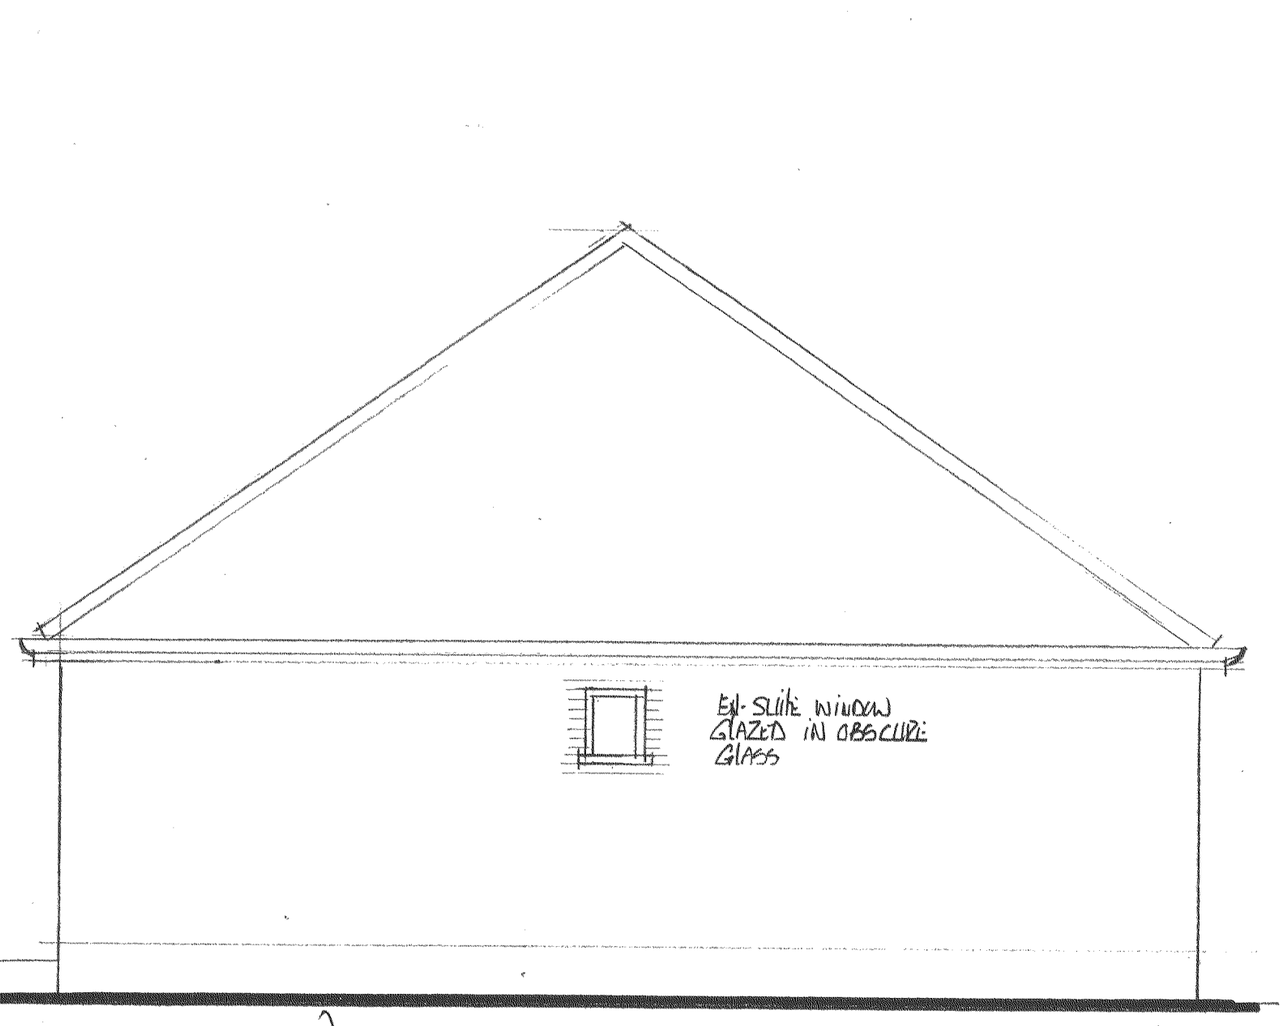


SIDE ELEVATION

# PROPOSED EXTENSION TO EXISTING BUNGALOW FOR MR & MRS G JOHNSON

## 82 LEICESTER ROAD, GROBY, LEICS. LE6.0DN.

SCALE : 1:50 AT A2 SIZE | DATE : SEPT 2009 | DRAWN BY: P.B.

DRAWING NUMBER: 935/03.

Peter Barnwell Limited
Building Surveyor

Peter Barnwell ACIOB.
22 Norfolk Road,
Desford, Leicester, LE9 9HR.
01455 823816