


Native Shrub Mix1	Species	Density	Height	Pot Size	Mix %	Number
Ab	Acer campestre	2/m ²	60-80 cm	(BR)	2%	13
CORSA	Cornus sanguinea	2/m ²	60-80 cm	(BR)	10%	63
Cav	Corylus avellana	2/m ²	60-80 cm	(BR)	2%	13
Cmo	Crataegus monogyna	2/m ²	60-80 cm	(BR)	65%	414
MALSY	Malus sylvestris	2/m ²	60-80 cm	(BR)	2%	13
PRUSP	Prunus spinosa	2/m ²	60-80 cm	(BR)	10%	63
ROS	Rosa	2/m ²	60-80 cm	(BR)	2%	14
SALMI	Sagittaria arifolia	2/m ²	60-80 cm	(BR)	2%	13

Abbreviation	Species	Density	Height	Pot Size	Number
ELAEB	<i>Elaeagnus ebbingei</i>	3/m	40-60cm	5L	140

Hedge 41								
Abbreviation	Species	Density			Height	Pot Size	Mix %	Number
AY	Acer campestre	0.3Cr	Double	Staggered at 0.4m offset	40-60cm	BR	5%	44
AY	Crataegus avellana	0.3Cr	Double	Staggered at 0.4m offset	40-60cm	BR	5%	44
CRAMO	<i>Crataegus monogyna</i>	0.3Cr	Double	Staggered at 0.4m offset	40-60cm	BR	60%	530
la	Ilex aquifolium	0.3Cr	Double	Staggered at 0.4m offset	40-60cm	3L	5%	44
LNPE	<i>Lonicera periclymenum</i>	0.3Cr	Double	Staggered at 0.4m offset	40-60cm	3L	4%	35
MALSY	<i>Malus sylvestris</i>	0.3Cr	Double	Staggered at 0.4m offset	40-60cm	BR	4%	35
PRUSP	<i>Prunus spinosa</i>	0.3Cr	Double	Staggered at 0.4m offset	40-60cm	BR	5%	44
Rosa	<i>Rosa rugosa</i>	0.3Cr	Double	Staggered at 0.4m offset	40-60cm	BR	5%	44
SAMNI	<i>Sambucus nigra</i>	0.3Cr	Double	Staggered at 0.4m offset	40-60cm	BR	2%	17
Sau	<i>Sorbus aucuparia</i>	0.3Cr	Double	Staggered at 0.4m offset	40-60cm	BR	5%	44



EML FE 1245 01 - LANDSCAPING PLAN
SHEET 1 OF 2

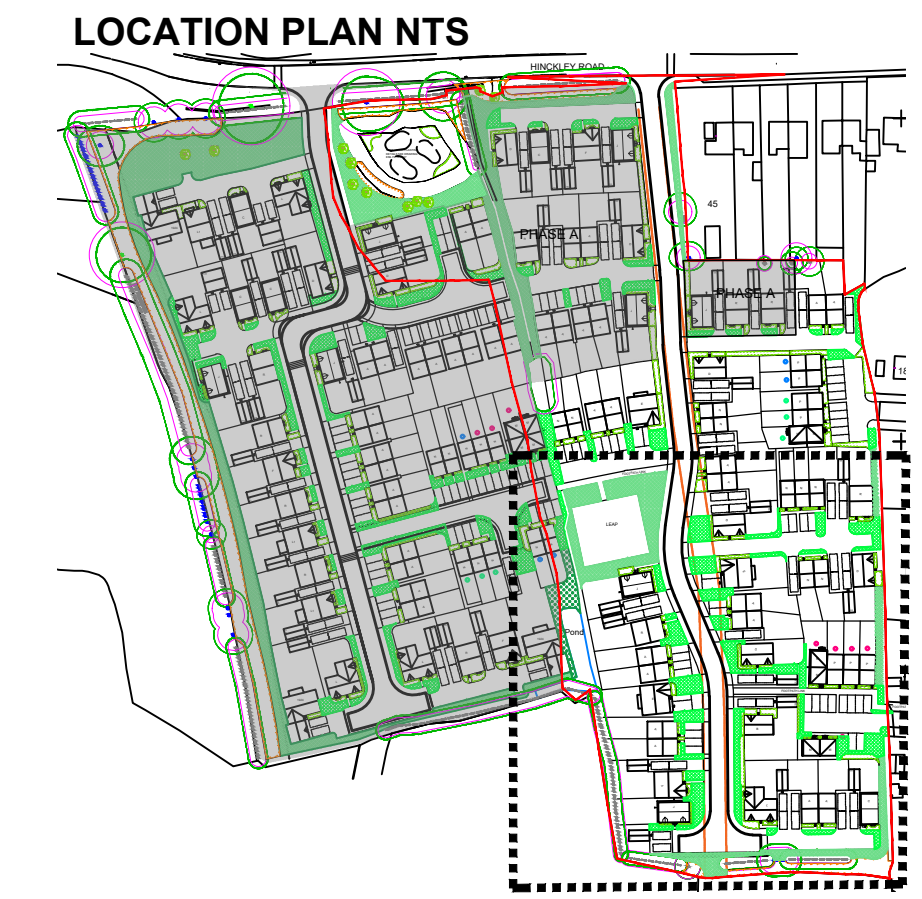

Rev:	Comments:	Date:
© This drawing and the building works depicted are the copyright of East Midlands Landscaping Ltd and may not be reproduced or amended except by written permission. No liability will be accepted for amendments made by other persons.		
 East Midlands Landscaping Limited		
Landscapedesign, Management & Consultancy		
Title:	Landscaping Plan Sheet 2 of 2 A951_09 Phase B East Field 51 Dwellings	
Client:	Fort Estates	
Project:	Crabtree Farm Barwell	
DWG No. EML FE 1245 02		
Status:	For Approval	Date: 27.11.2023
Drawn:	JG	Revision:
Checked:	JK	Scale: 1:250 @ A1
The Knoll, Leicester Road, Earl Shilton, Leicester, LE9 7TJ Tel: (01455) 850250 email: jon.king@eastmidlandslandscaping.co.uk		