




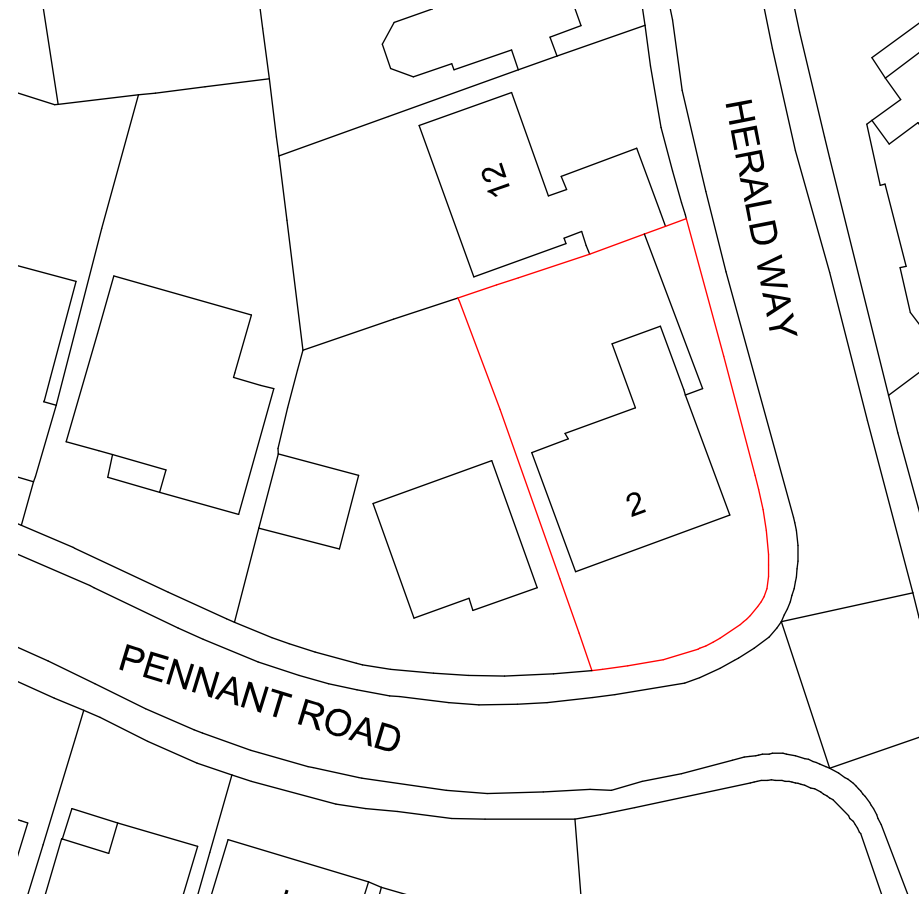


EXISTING BLOCK PLAN Scale 1:500

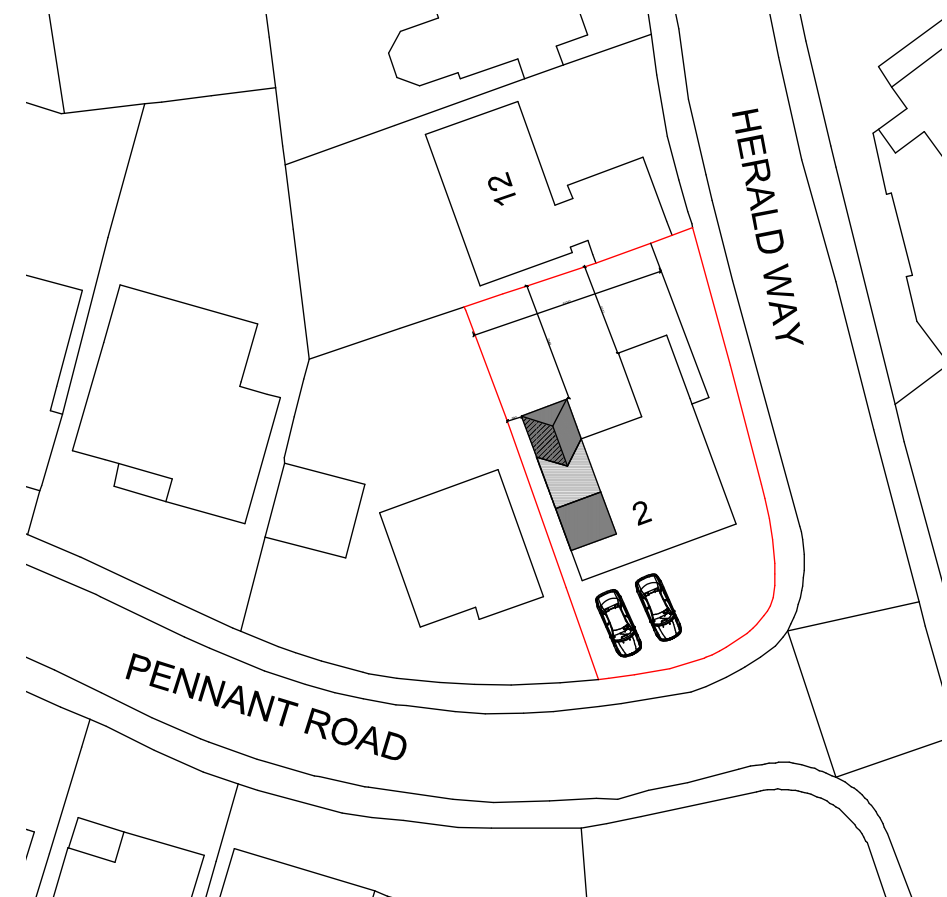

PROPOSED BLOCK PLAN Scale 1:500

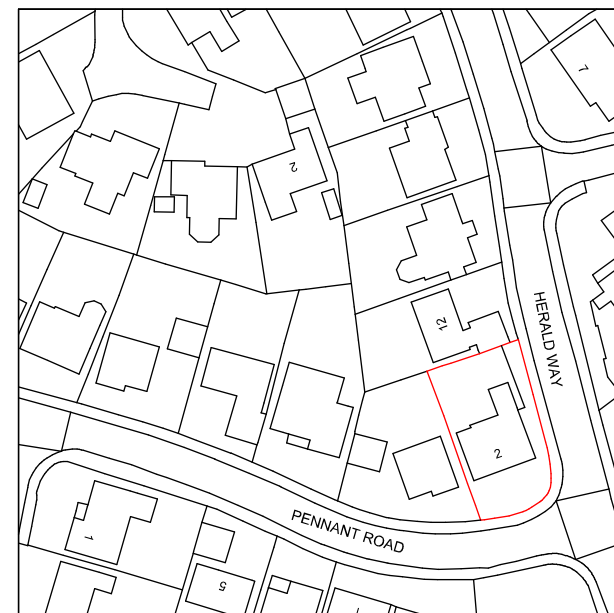

SITE LOCATION PLAN Scale 1:1250

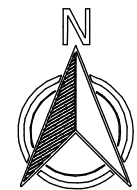

w: www.casa-design.co.uk
t: 0782 101 8702
e: office.plancasa@gmail.com

Project	2 Pennant Road, Burbage Hinckley, LE10 2LA		
Title	Block Plan, Location Plan		
Ref: 4806/24	Date	28 AUG 2024	
Drawing No. 1	Scale	1:500 -1:1250 A3	
Date			

This drawing and design is copyright and must not be reproduced in part or in whole without prior written consent. Contractors must verify all dimensions on site before commencing work or preparing shop drawings.