



existing front elevation




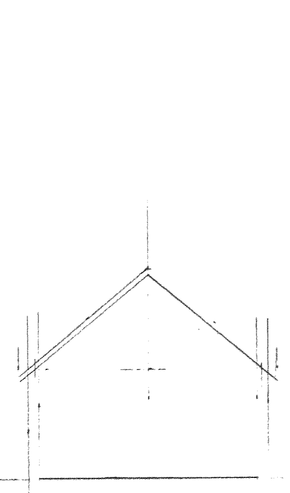


proposed front elevation

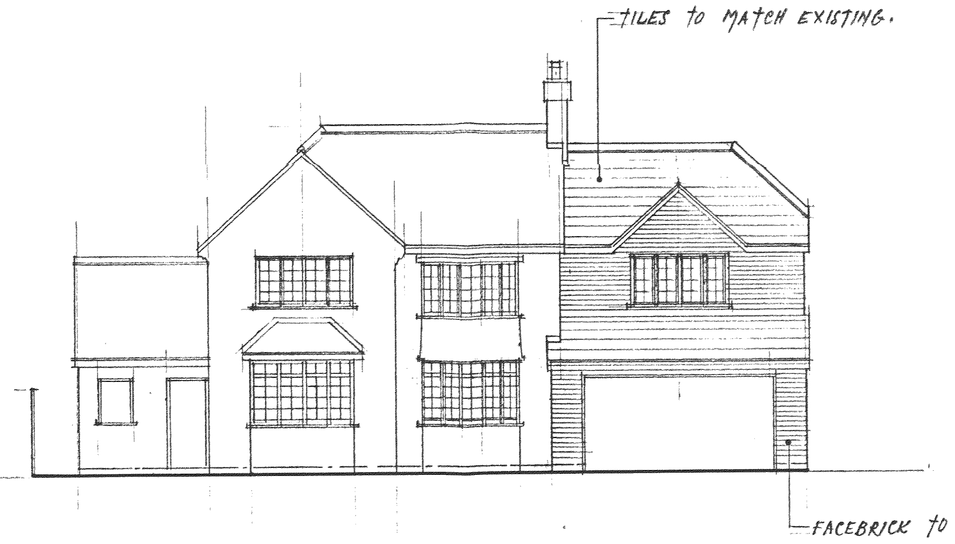


proposed rear elevation

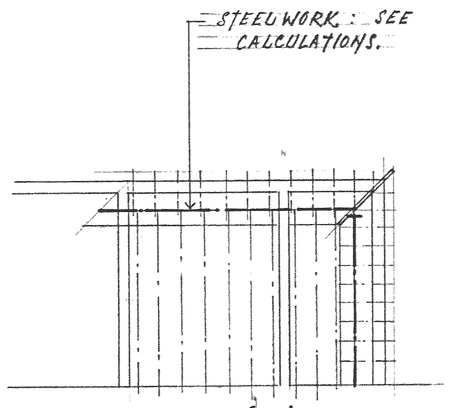


roof plan

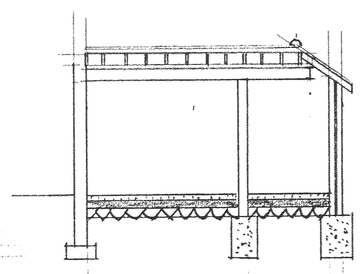


section a a

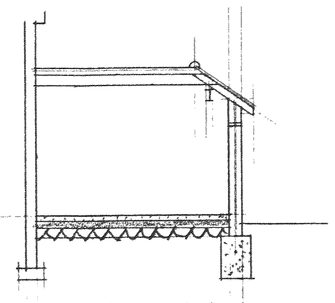


section b b

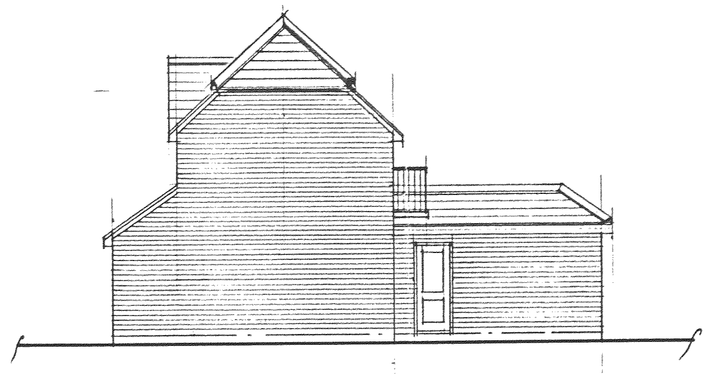

proposed side elev to no 141

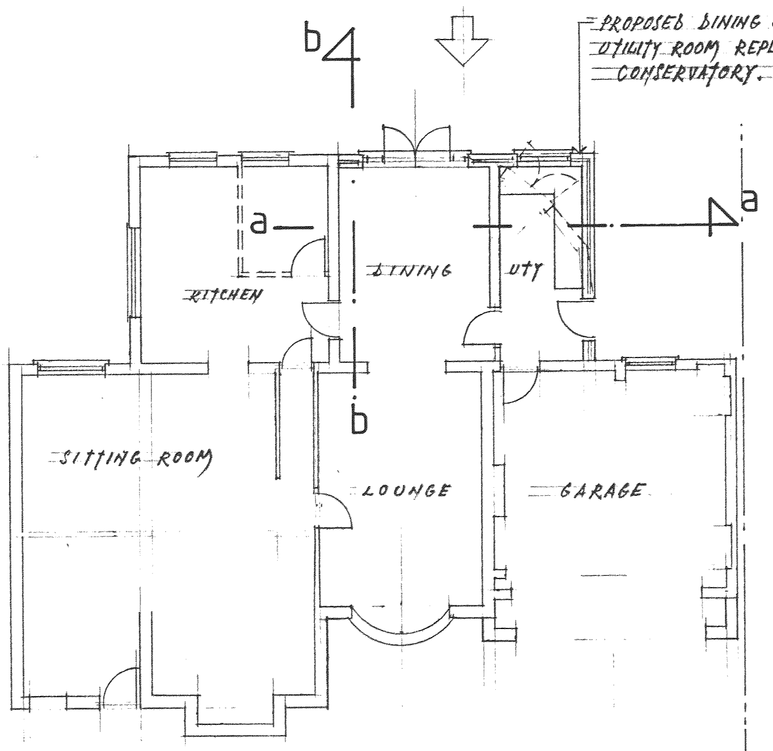

ground floor plan

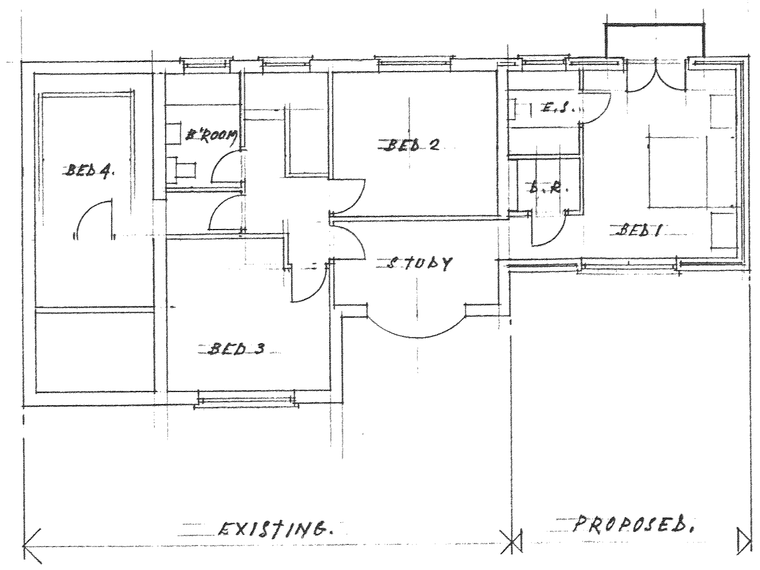


first floor plan

DEVELOPMENT SERVICES
19 MAY 2009
RECEIVED

HINCKLEY & BOSWORTH BOROUGH COUNCIL
19 MAY 2009
ARGENTS MEAD
HINCKLEY LE10 1BZ

NOTES:
All dimensions must be checked on site and not scaled from this drawing.

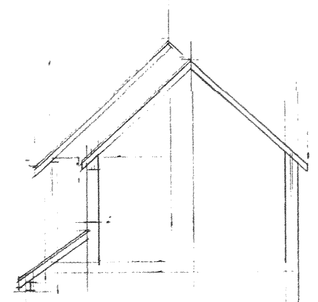

16.75.

A		
	Date	Revisions

© copyright

Client
MR. J. WIFFILL

Job Title
139, THE PARK.
MARKET BOSWORTH
LEICS.

Drawing Title
PROPOSED EXTENSION
TO THE SIDE AND REAR
OF DETACHED HOUSE.

07958 411488

Scale 1: 100

Date MARCH 2009 | Drawn by S.J. WILKINSON.

PP - 732624

Drg. No. 4177 | Rev.

594 x 841mm A1

JOHN E. WRIGHT 526657

26

1 prints.