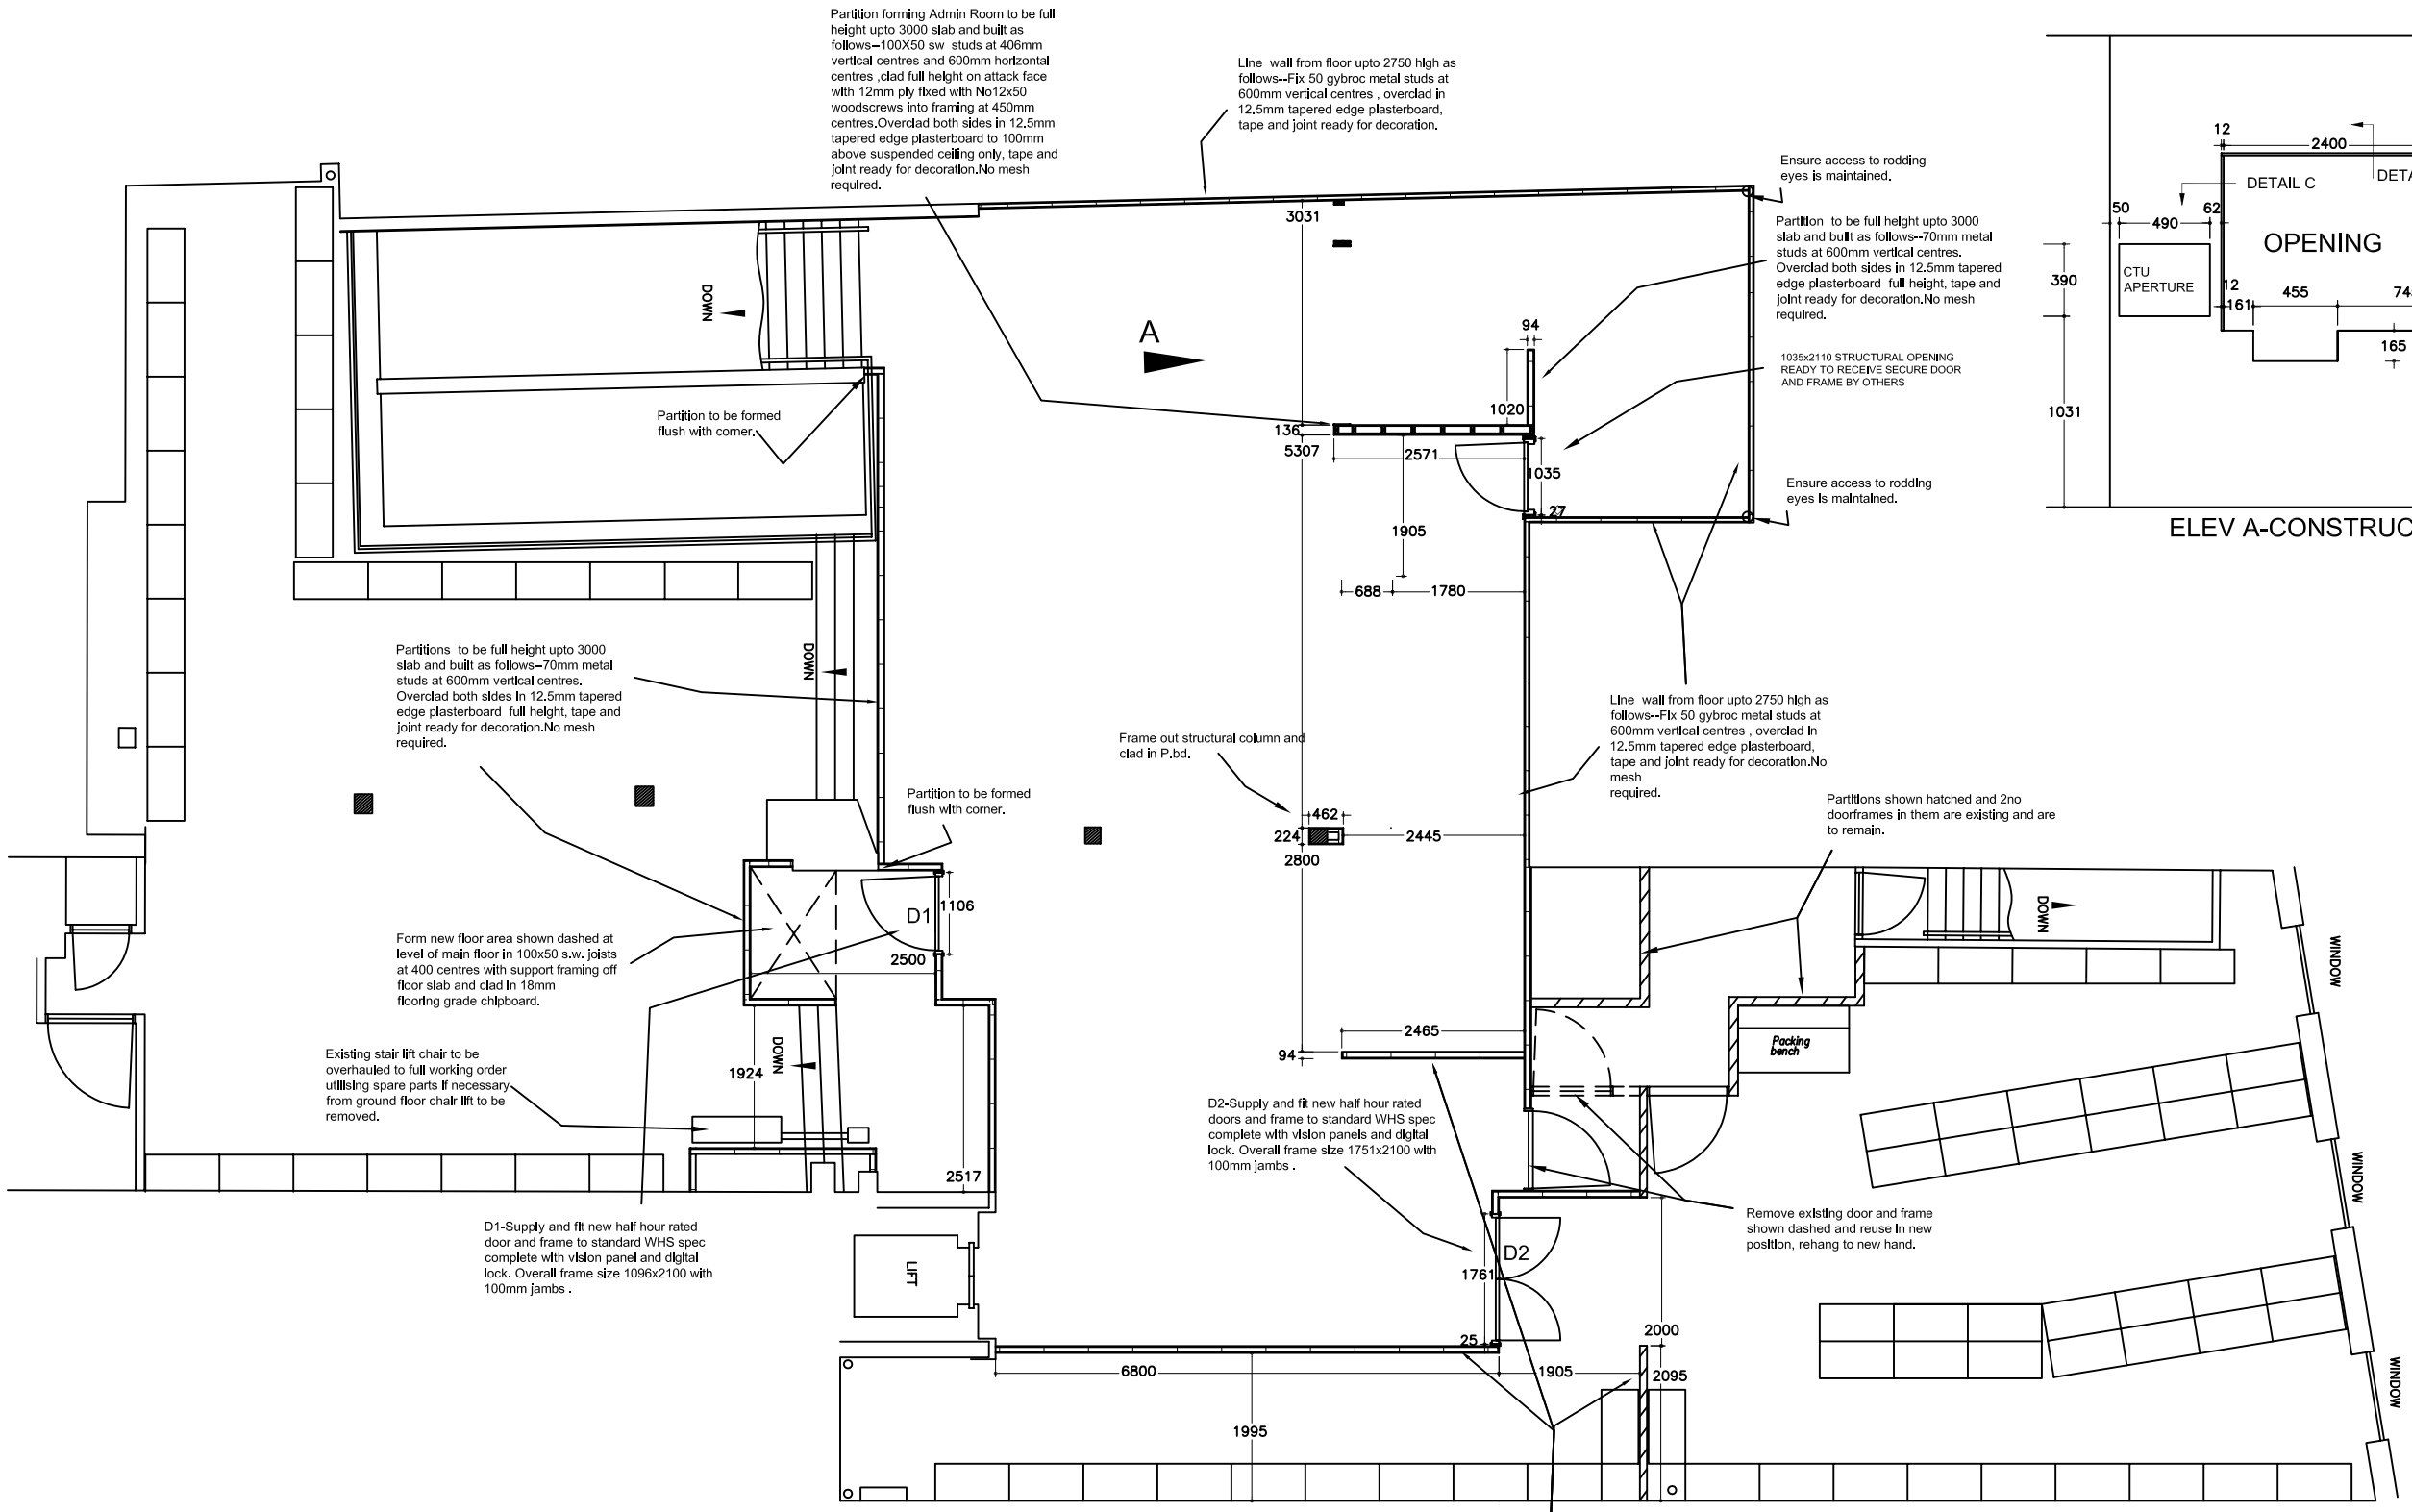

PARTITION DETAILS-1:50

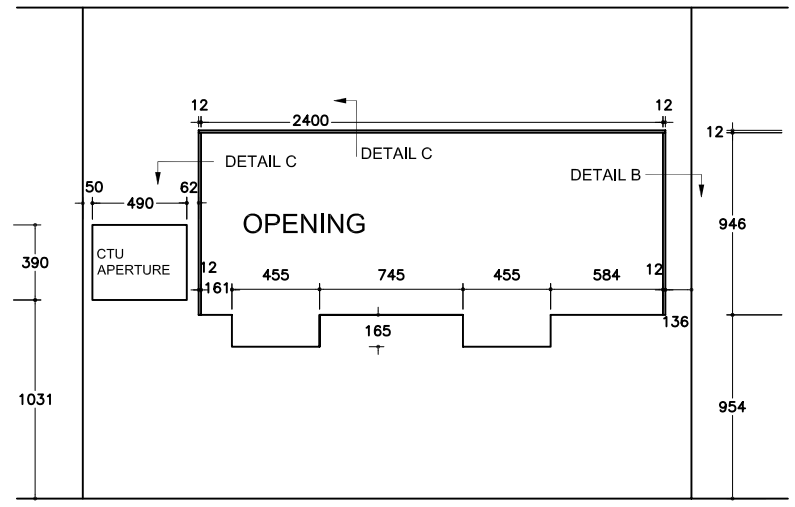

ELEV A-CONSTRUCTION DETAILS-1:20

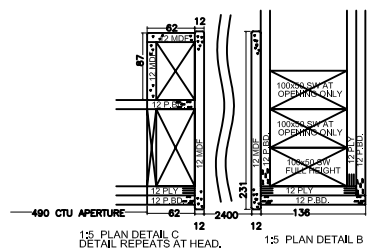

1:5 PLAN DETAIL C
DETAIL REPEATS AT HEAD.

1:5 PLAN DETAIL B

Rev. No	Date	Revision
A	06.10.07.	REVISED AS SHOWN CLOUDED

Business

WHSMITH HIGH STREET

Site Address

29-31 CASTLE STREET
HINCKLEY

Drawing Title

Partition Details

Branch No	Site No	Scale	Sheet Size
		As Shown	A1

Drawn by	Date	Checked by	Approved by
AR	4th October 2007		

DRAWING NUMBER:	Project No	Sheet No	Rev No	Status
		07	A	

WHSmith Retail Ltd
Property Department
Greenbridge Road
Swindon
Wiltshire SN3 3LD
telephone (01793) 616161
facsimile (01793) 563291