THE HAVEN, WATERY LANE
SHEEPY MAGNA

The Builder is to check and verify all building and site dimensions, levels and sewer invert levels prior to commencement of work.


Do not scale off this drawing, work to figured dimensions only.

This drawing must be read and checked with all structural and relevant specialist drawings.

The Builder is to comply in all respects with the current Building Regulations and latest Codes of Practice.






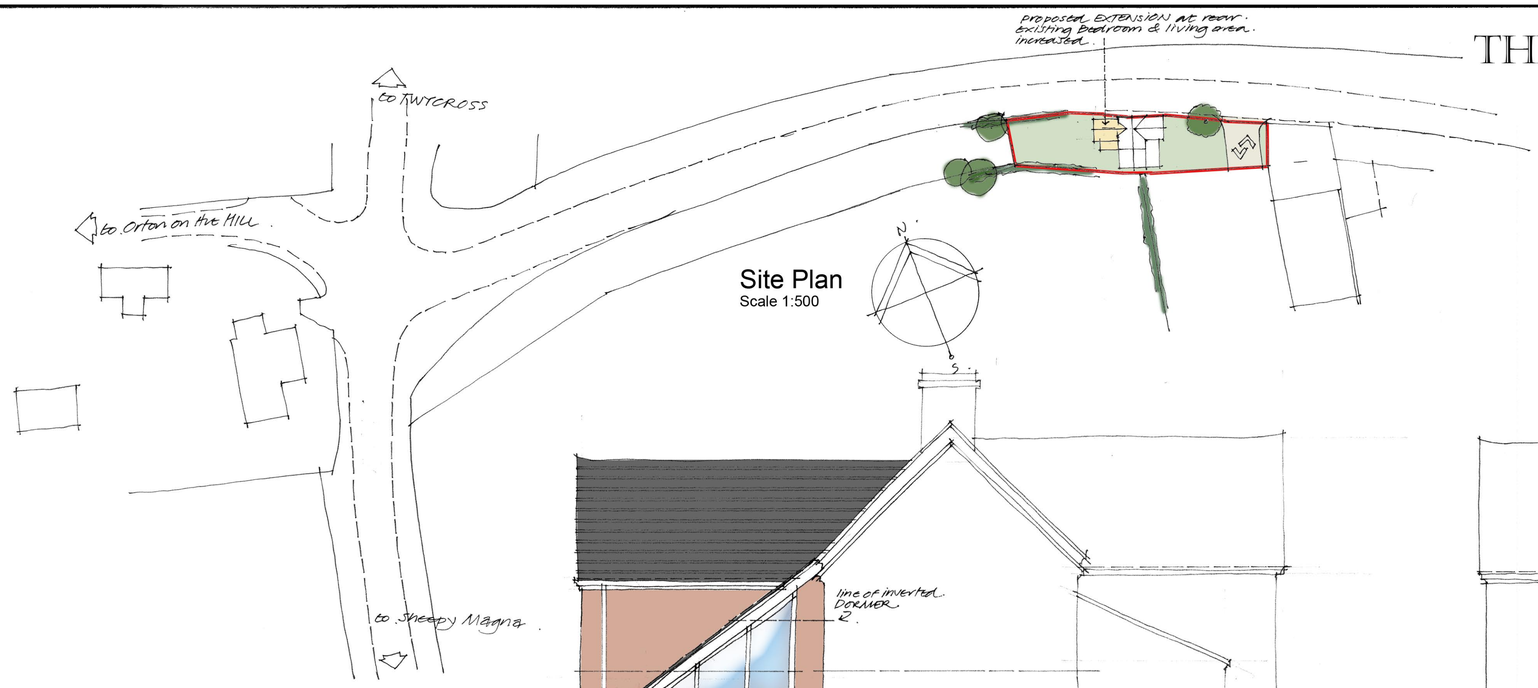


Site Plan
Scale 1:500


Side Elevation Facing South Scale 1:50

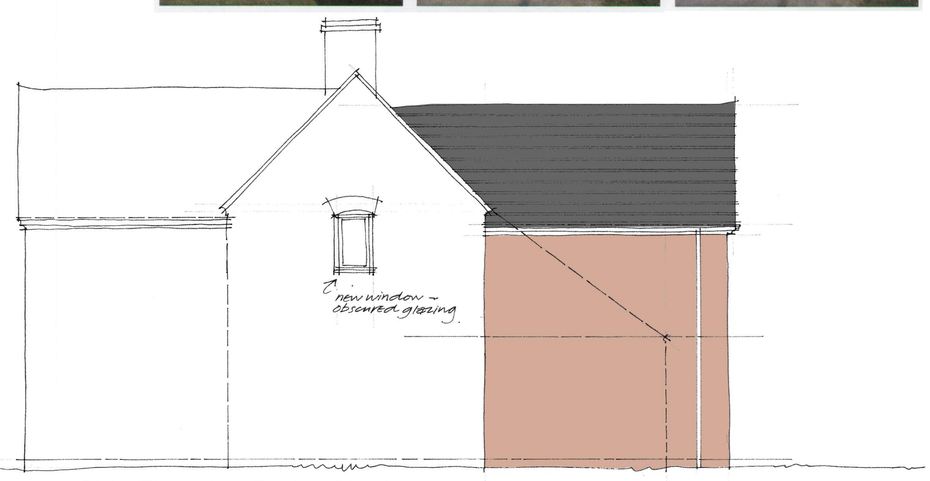

Side Elevation Facing North Scale 1:50 ← PROPOSED EXTENSION.

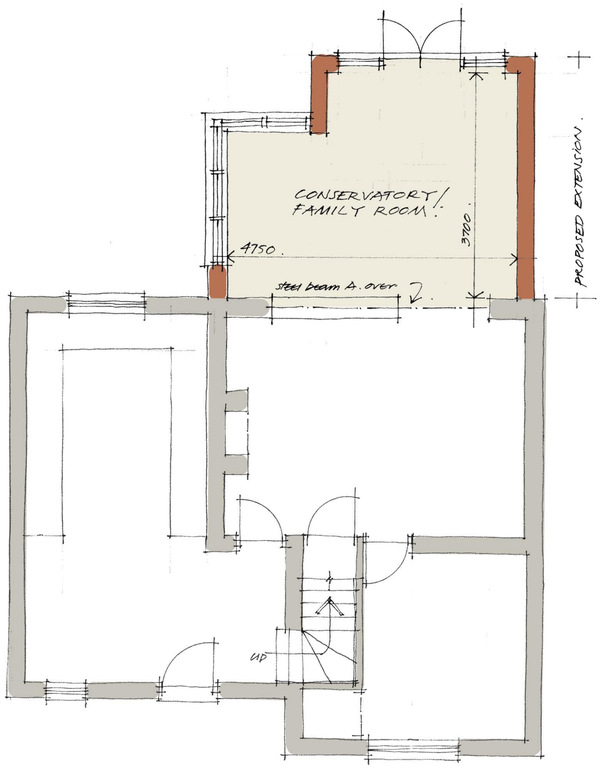

Ground Floor Plan Scale 1:50

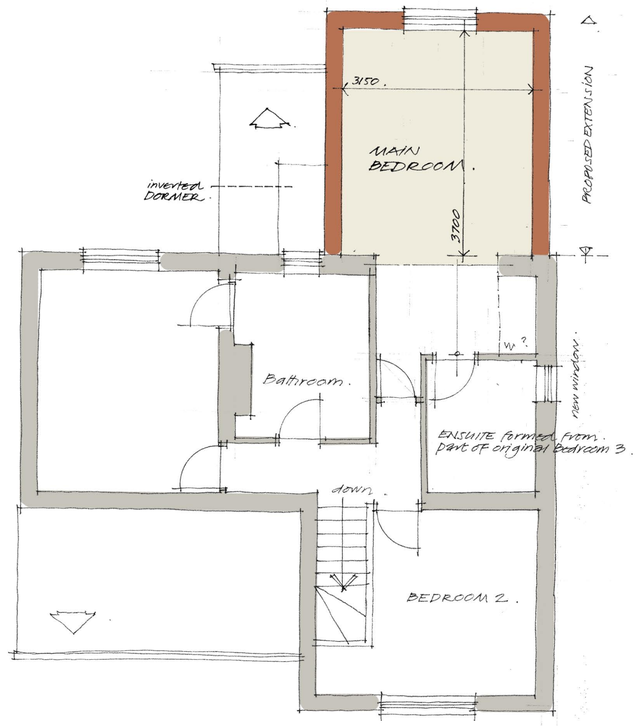

First Floor Plan Scale 1:50



Rear Elevation Facing East Scale 1:50

JOB No.

revisions

No.	Description	Date
A	Amended Rear Elevationd	Mar10
B	Added red line to site and amended FF plan	Mar10
C	Revised Site Plan	May10

R & C Oliver

HADEN RITCHIE BAILEY
ARCHITECTS, PLANNING & DEVELOPMENT CONSULTANTS
THE MANOR HOUSE LICHFIELD STREET TAMWORTH
STAFFORDSHIRE B79 7QF Tel 01827 62251/2 Fax 01827 310513
Email: contact@hadenritchie.co.uk

The Haven, Watery Lane,
Cross Hands

Sketch Proposals

SCALE	DATE	DRAWN	JOB No.
1:50 1:500	Jul09	IR/JL	5662.10c

A1 Title Page

copyright of this drawing and of work executed from it remains property of HRB LTD

SMDF 3720