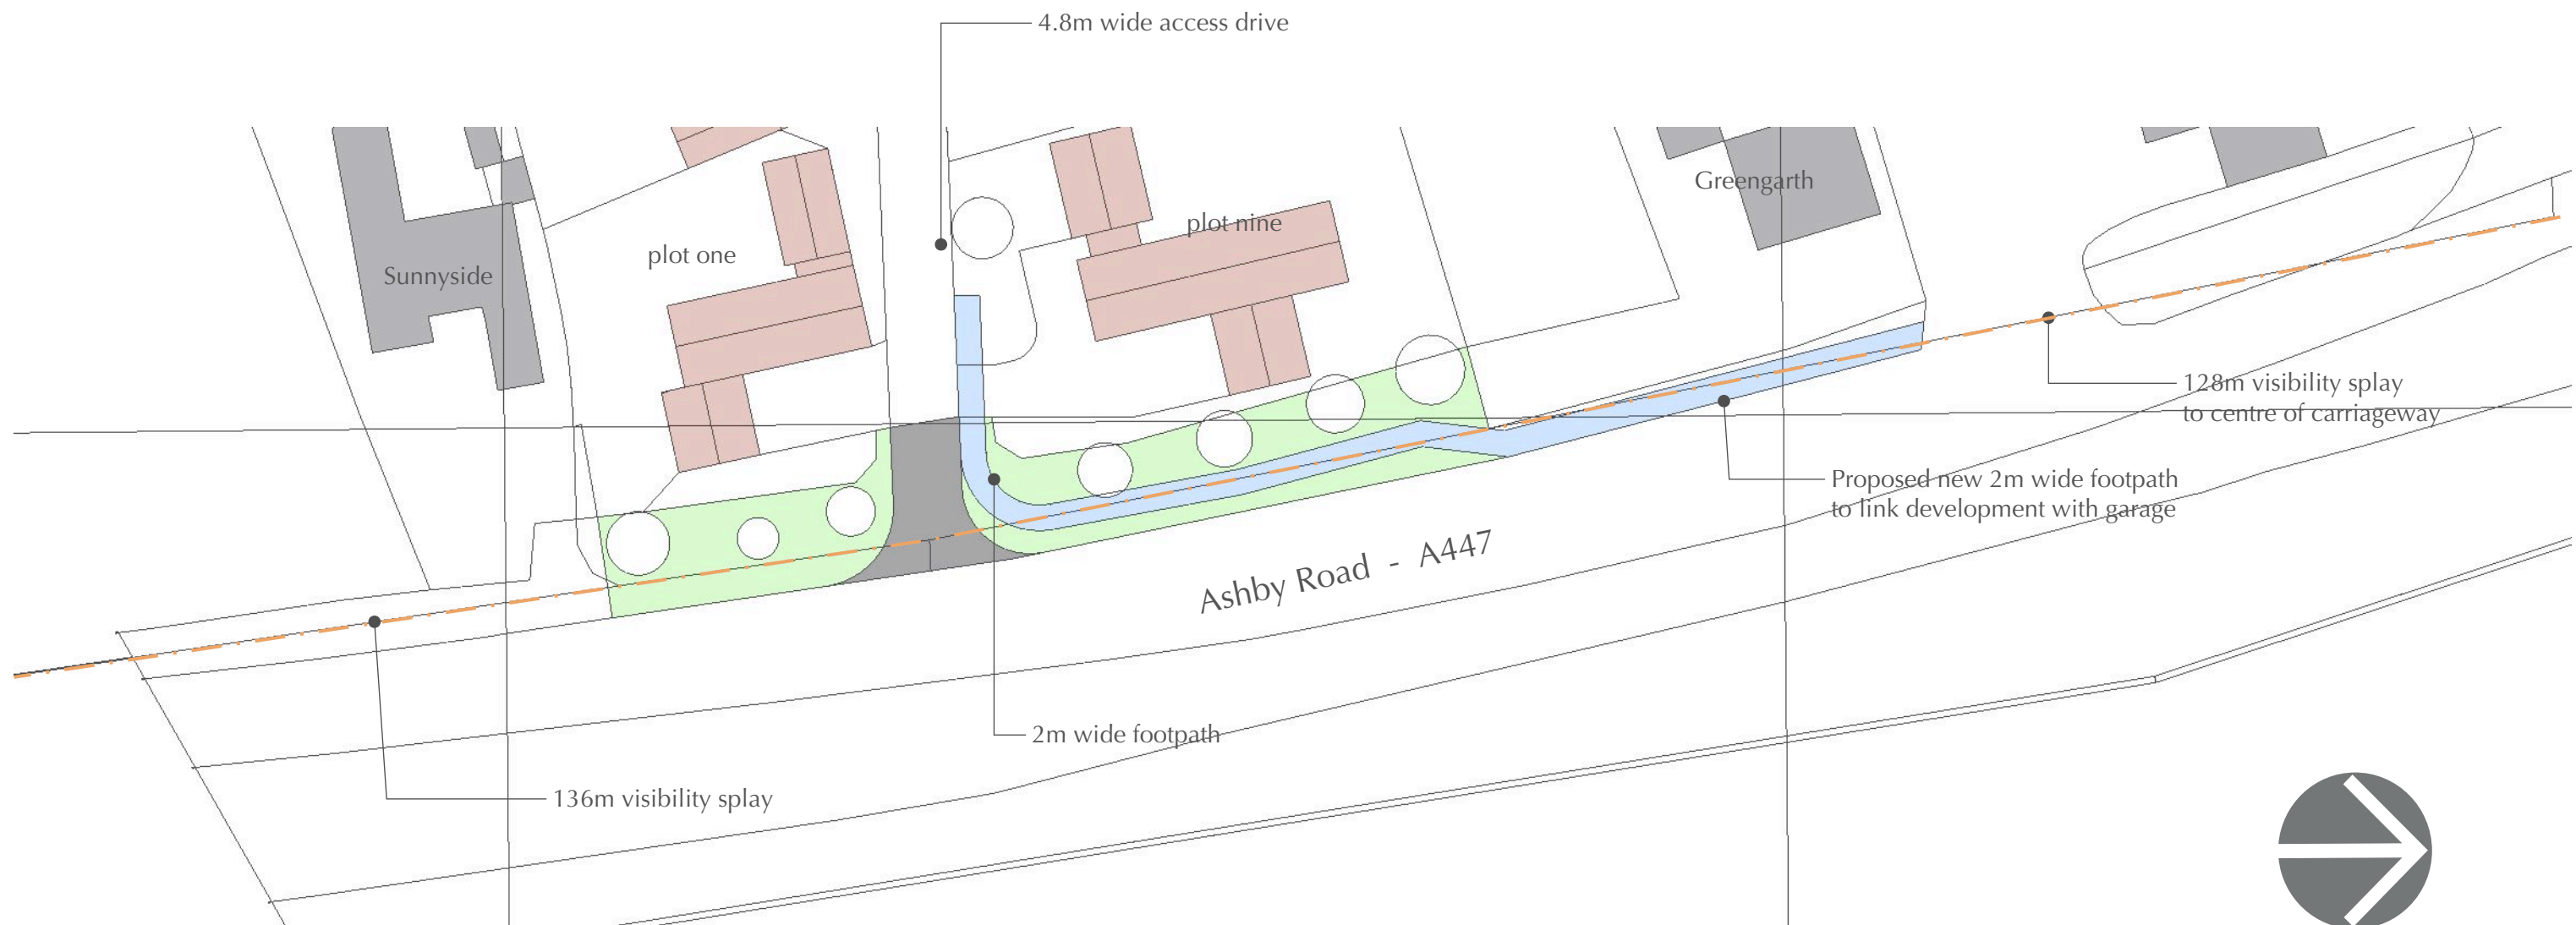


1:500 Access plan

Access arrangement as per previous outline planning permission 21/00863/OUT

DESIGN
CREATE
INNOVATE

-n. to make plans to build an object
-v. to make something new
-v. to make changes to something established

ARCHITECTURE

-n. the art and technique of designing buildings



dei architecture ltd
The Rural Design Office
Barns Heath Farm,
Snarestone Road,
Appleby Magna,
Leicestershire.
DE12 7AJ



T: 01530 588141. M: 07834 162626. E: dciarch@me.com

Project: **PROPOSED RESIDENTIAL DEVELOPMENT**

Address:
Greenacres, Ashby Road, Stapleton, Leics

Client:
M Gilliver

Drawing
OUTLINE DRAWING

Drawing
No: 03

Rev:

Revision:

Scale:
1:500

August 2023

Drawing by:
Darren Insley

Project
1185-AB