




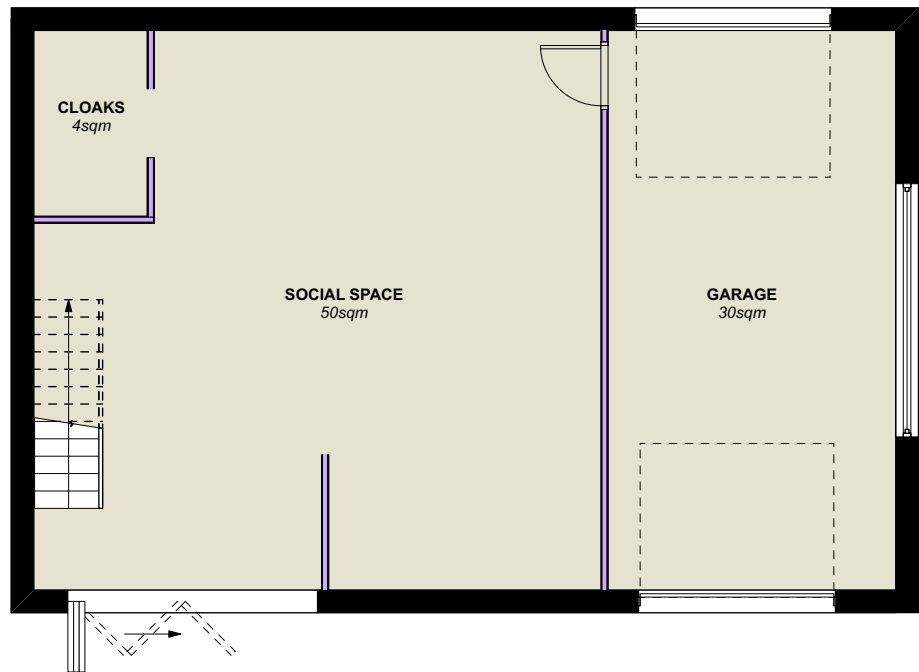

1 Proposed Ground Floor
Scale: 1:100

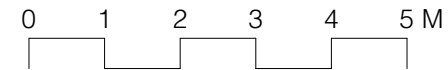


2 Proposed First Floor
Scale: 1:100

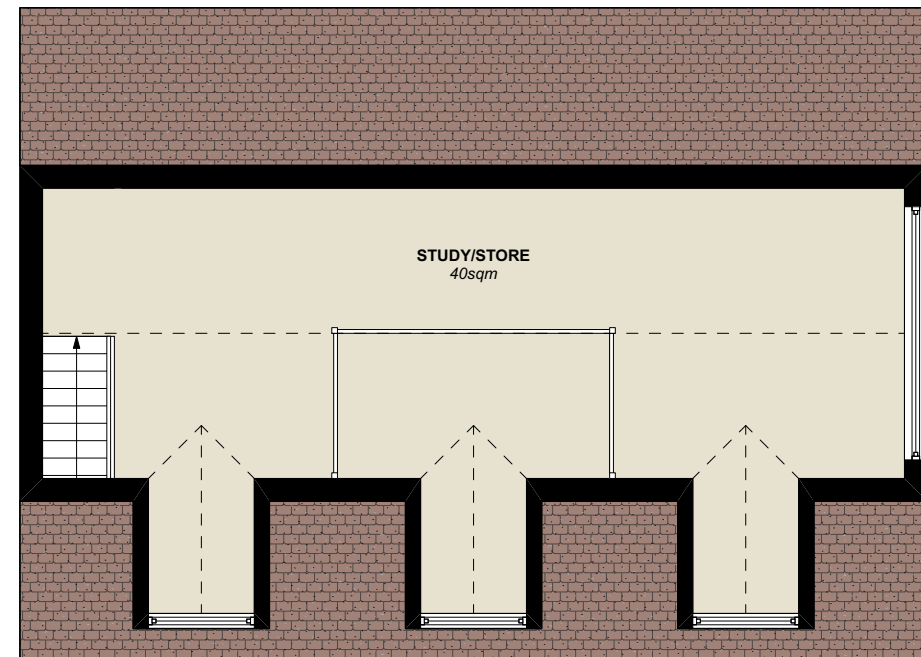

Client:
Mr. Ian Neale

Westwood Studios
59 Bitteswell Road
Lutterworth
Leicestershire LE17 4EP
Tel 01455 817217
www.timadamsarchitects.com

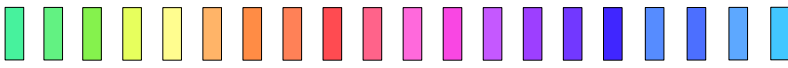

P08	15/09/2026	Plans Revised	AA
P07	03/09/2026	GFP Revised	MA
P06	05/09/2025	Door relocated.	MA
P05	14/08/2025	Drawing revised	FB
P04	09/06/2025	Design amended	FB
Rev	Date	Revision Details	Author

Dwg. Title

Job Ref.

Grove House, Burbage
Proposed Garage Plans

Drawn	Date	Scale	Drawing Size
MW	Feb 2025	1:100	A3
Job Number			Revision
199-TAA-XX-ZZ-DR-A-1202			P08

The copyright of this drawing is vested in the Architect/ Designer and must not be copied or reproduced without his written consent. Figured dimensions only to be taken from this drawing. All contractors and / or specialists must visit the site and be responsible for taking and checking all dimensions relative to this work.