

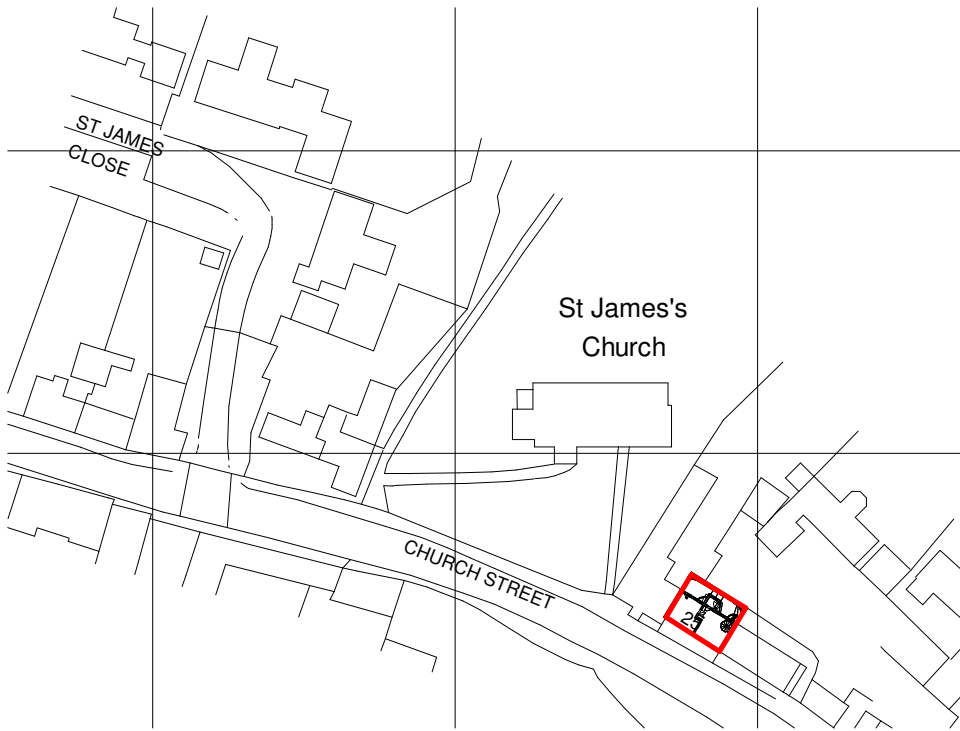


Location Plan
1:1250

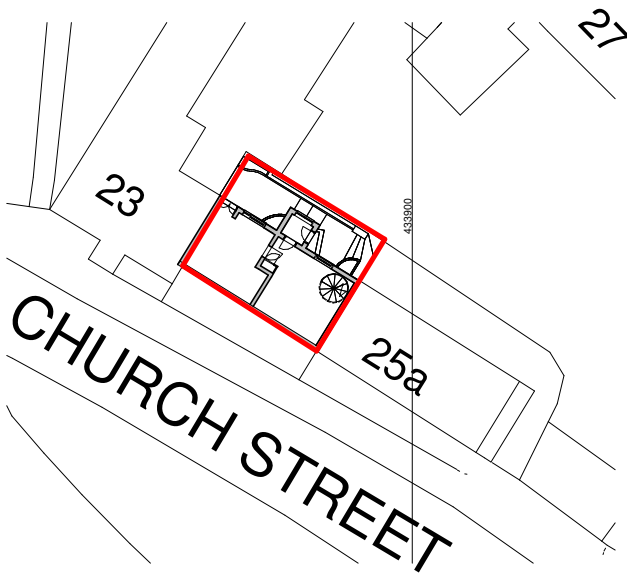

Existing Block Plan
1:500

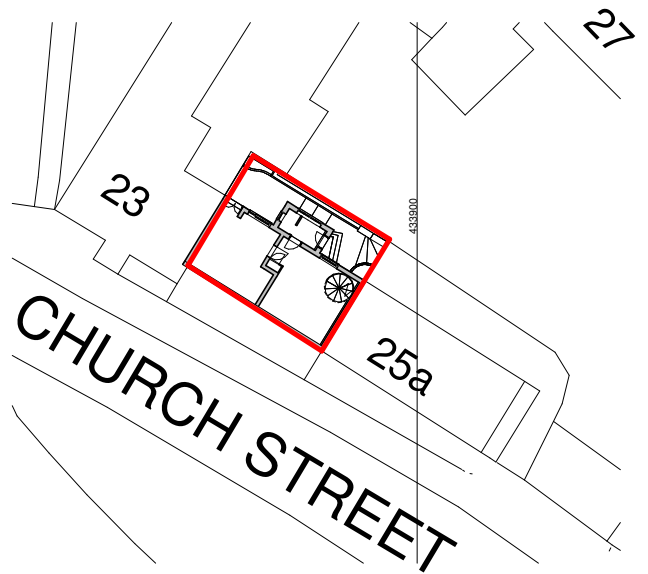

Proposed Block Plan
1:500

Client Bickley			
Project Proposed Alt. & Ext. 25 Church Street Twycross	Scale As Indicated	Sheet A4	Job No. 26/62
	Date Aug 2026		
Drawing Block & Location Plan	Author MS	Checked by LJW	Drawing No. 05A
THE COPYRIGHT OF THIS DRAWING IS VESTED IN HAYWARD ARCHITECTS LTD. REPRODUCTION IN ANY FORM, EITHER IN WHOLE OR IN PART IS FORBIDDEN WITHOUT THE PRIOR WRITTEN PERMISSION OF THE COPYRIGHT HOLDER. DO NOT SCALE FROM DRAWINGS AND ONLY FIGURED DIMENSIONS ARE TO BE USED			

HAYWARD
40 years
1986 - 2026
architects

19 Station Road
Hinckley
Leicestershire
LE10 1AW

Tel: 01455 635 665

www.haywardarchitects.co.uk

Drawing Status

Planning