



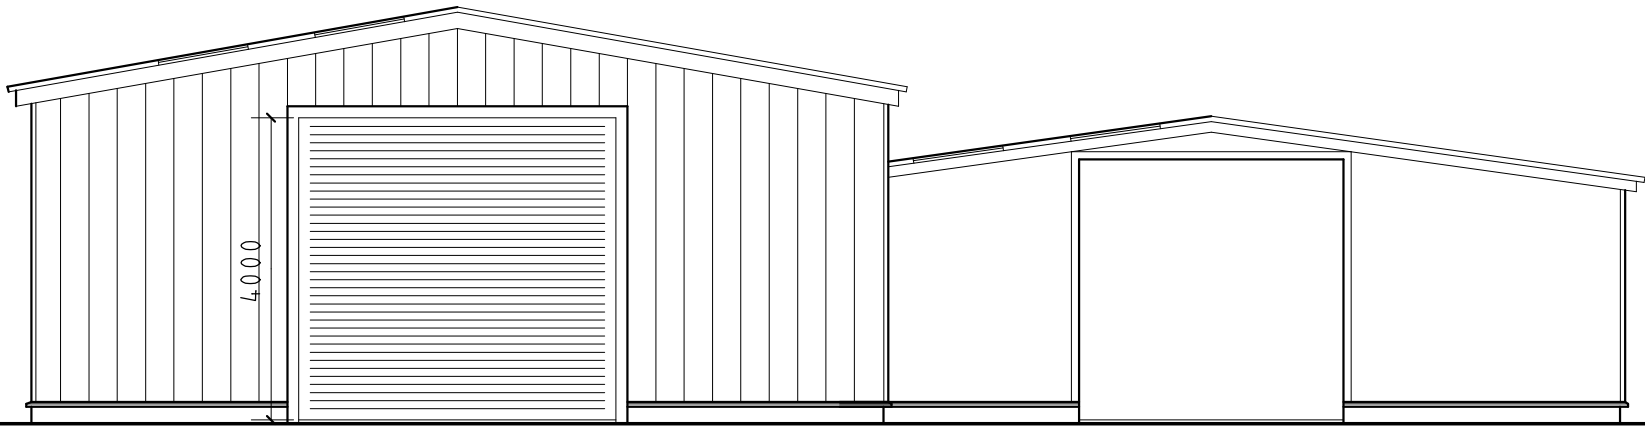

gable elevation to house

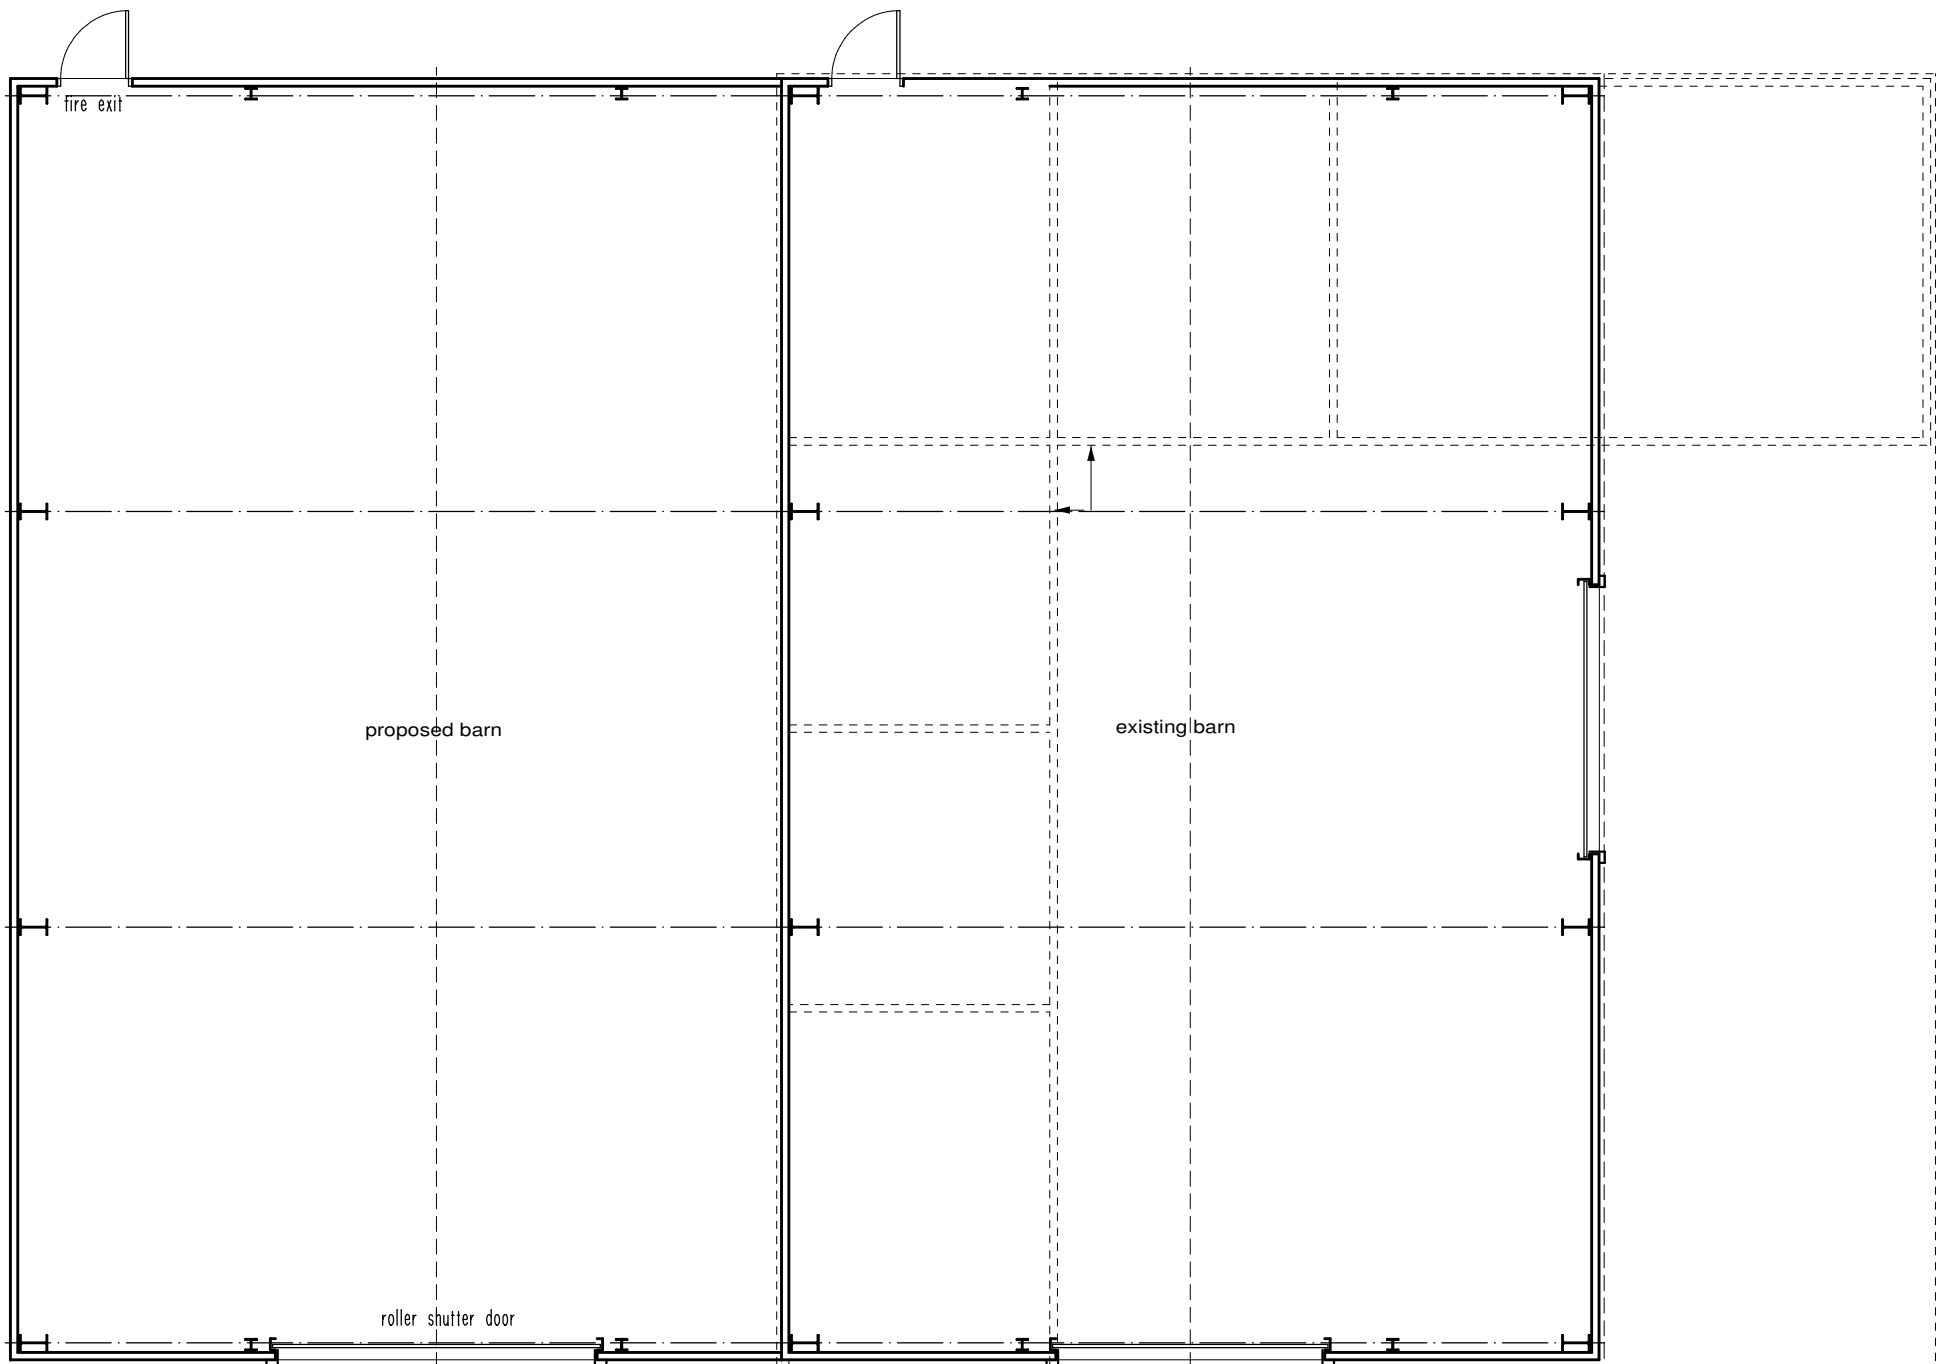

floor plan

draft



PROJECT		DATE	CHAPMAN ARCHITECTURAL & ASSOCIATES Mount Pleasant Farm West Haddon Road Crick Northants NN 6 7 S Q Tel/Fax(01788) 823819
PROPOSED NEW BARN		December 2023	
Mr Mrs P Phillips		CODE	
Lake House - Bosworth Road		23 14 03	
Market Bosworth		SCALE	
DRAWING		1 : 100	
Proposed Plan & Elevation			