
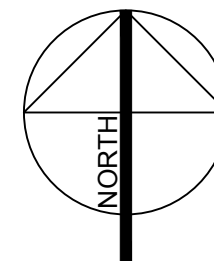


SUBJECT TO BUILDING REGULATIONS APPROVAL
DO NOT SCALE FROM THIS DRAWING
DRAWING ONLY TO BE USED FOR PURPOSES AS
STATED.
SUBJECT TO DETAILED SITE SURVEY
COPYRIGHT FOR THIS DRAWING IS THE
PROPERTY OF NWCA

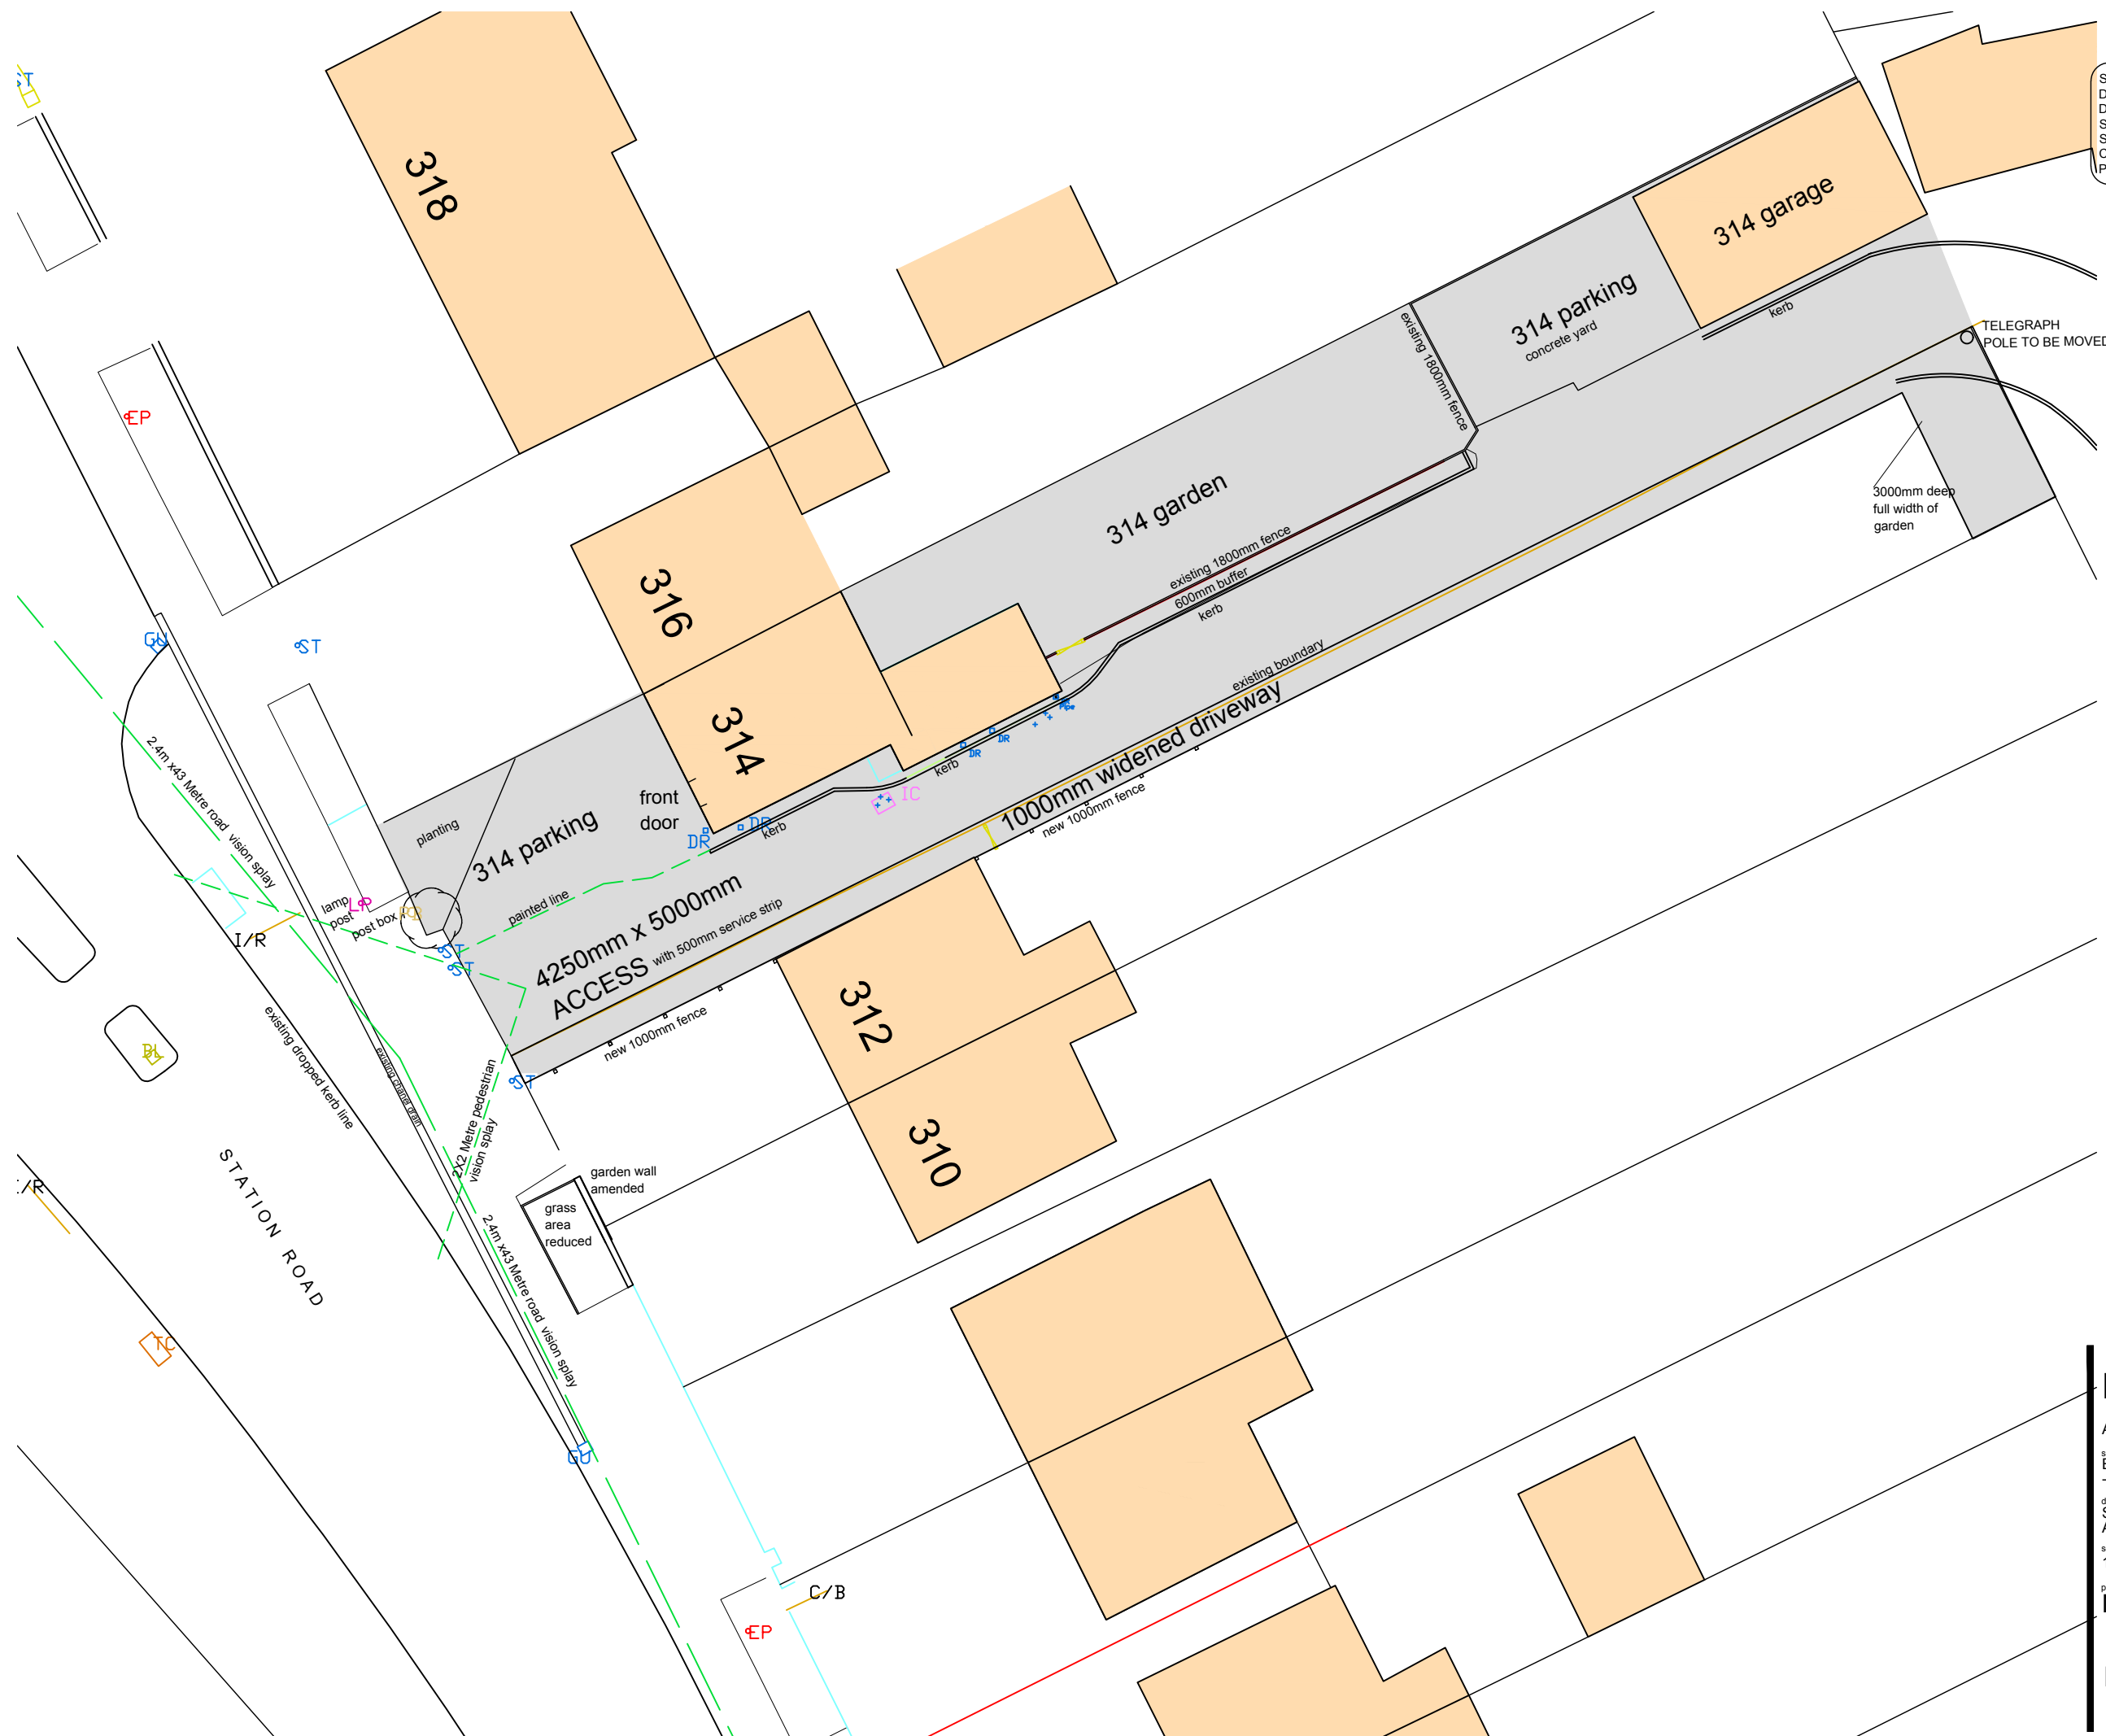

PLANNING

Adaero Property Investments Ltd

site
BAGWORTH

drawing
SITE PLAN
ACCESS DRIVE

scale
1:200@A3

proj. no.
N158

author
DOW

drgw.no.
PL-05

scale
MAY 22

revisor

Nicholas C Williams RIBA

ncwarchitecture@gmail.com