
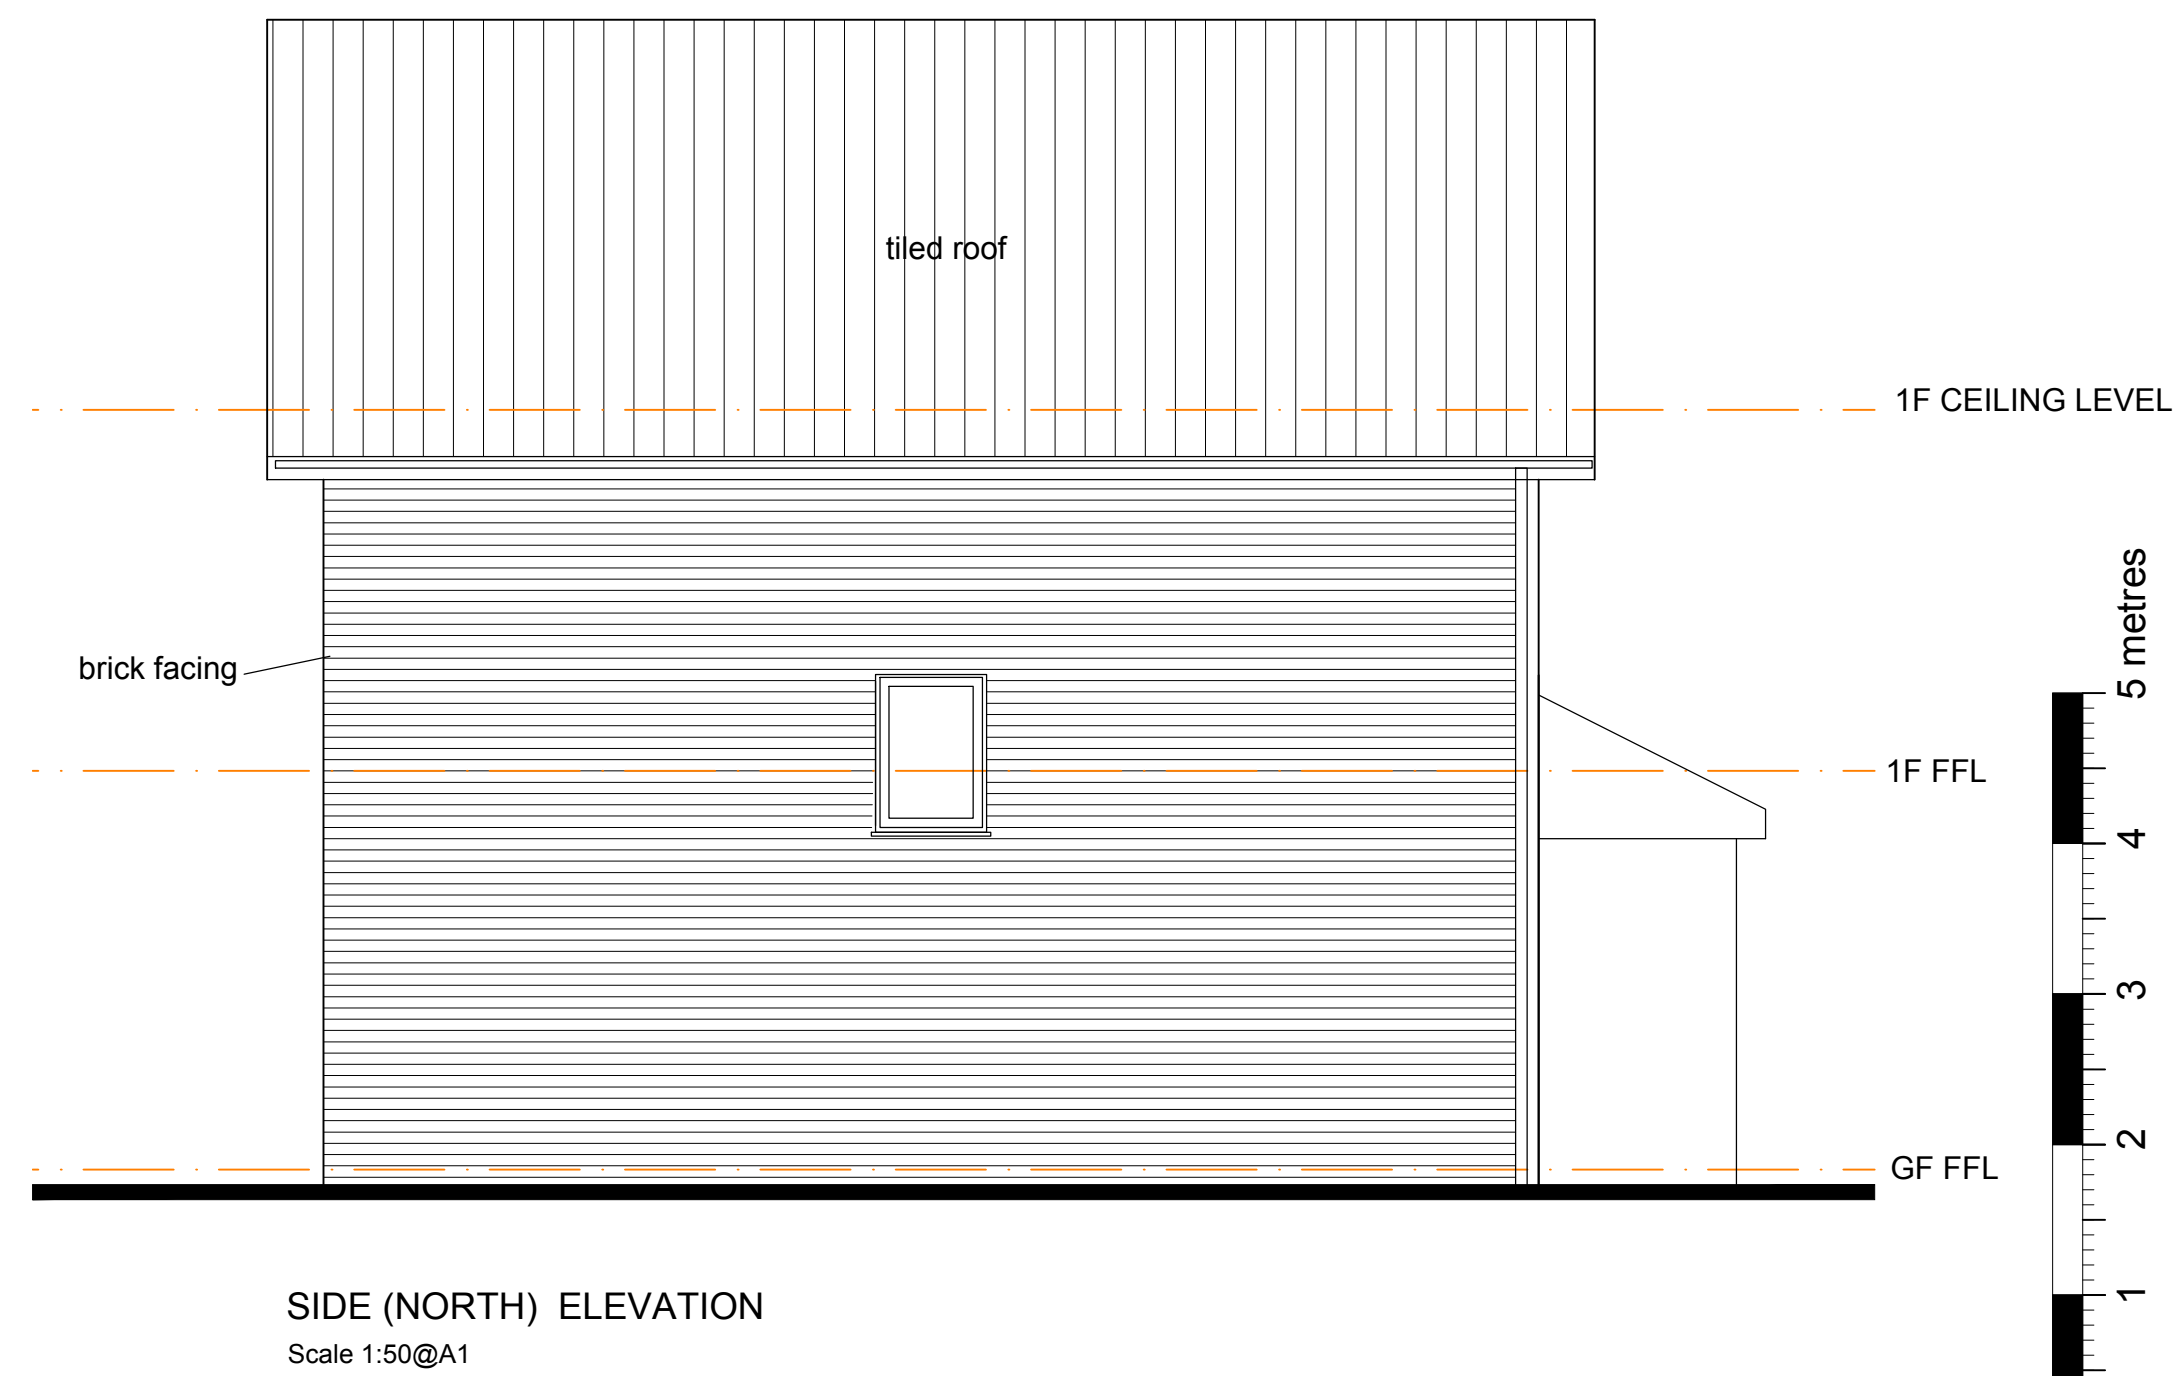
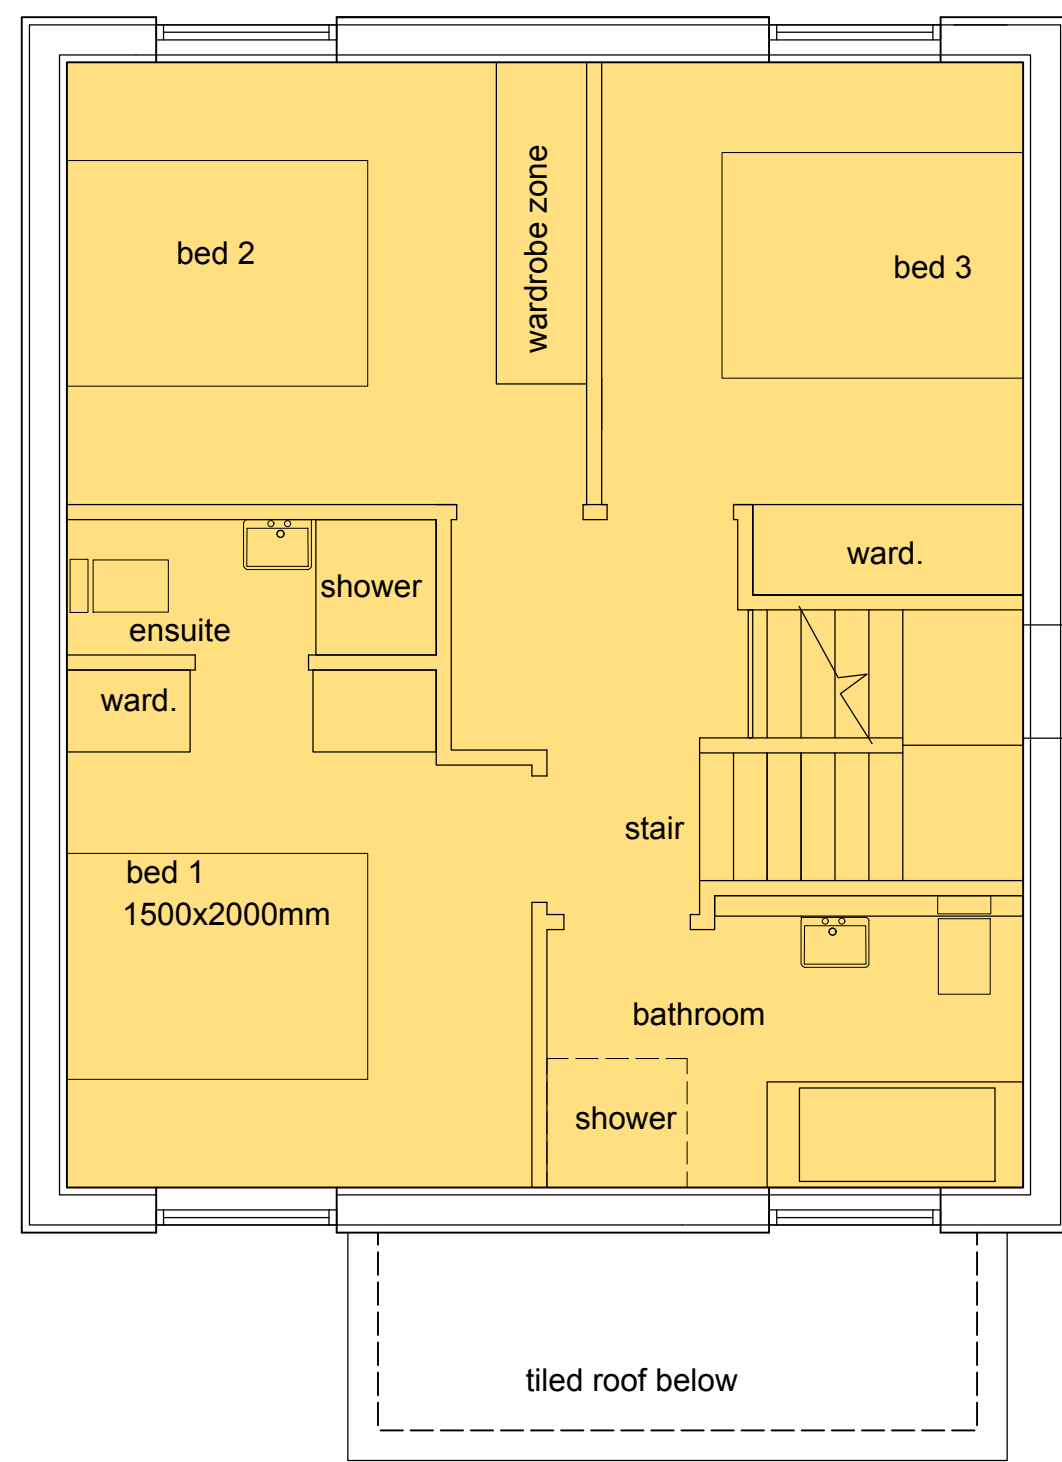


SUBJECT TO BUILDING REGULATIONS APPROVAL
DO NOT SCALE FROM THIS DRAWING
DRAWING ONLY TO BE USED FOR PURPOSES AS
STATED.
SUBJECT TO DETAILED SITE SURVEY
COPYRIGHT FOR THIS DRAWING IS THE
PROPERTY OF NWCA

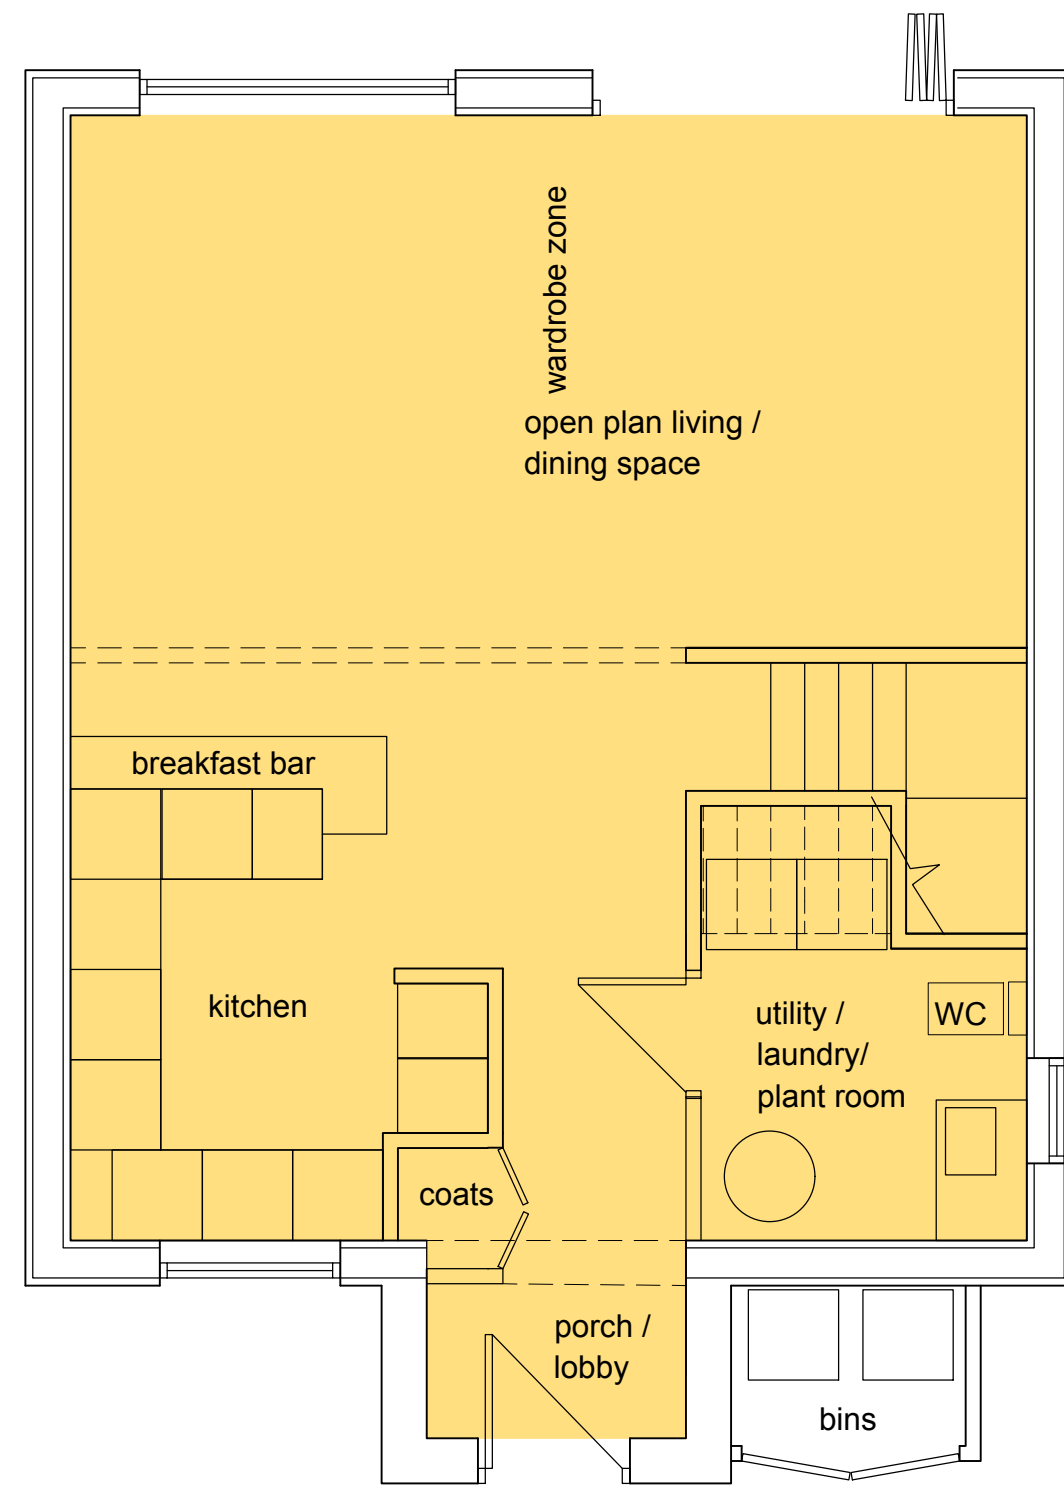

PLOT 3
AREA: 100.5sqM

PLANNING

Adaero Property Investments Ltd

site
BAGWORTH
LE67 1BN

drawing
PROPOSED PLANS & ELEVATIONS
PLOT 3

scale
1:50@A1

author
ncw

scale
JAN 24

proj. no.
N151

draw. no.
PL10

revision
-

Nicholas C Williams RIBA

ncwarchitecture@gmail.com