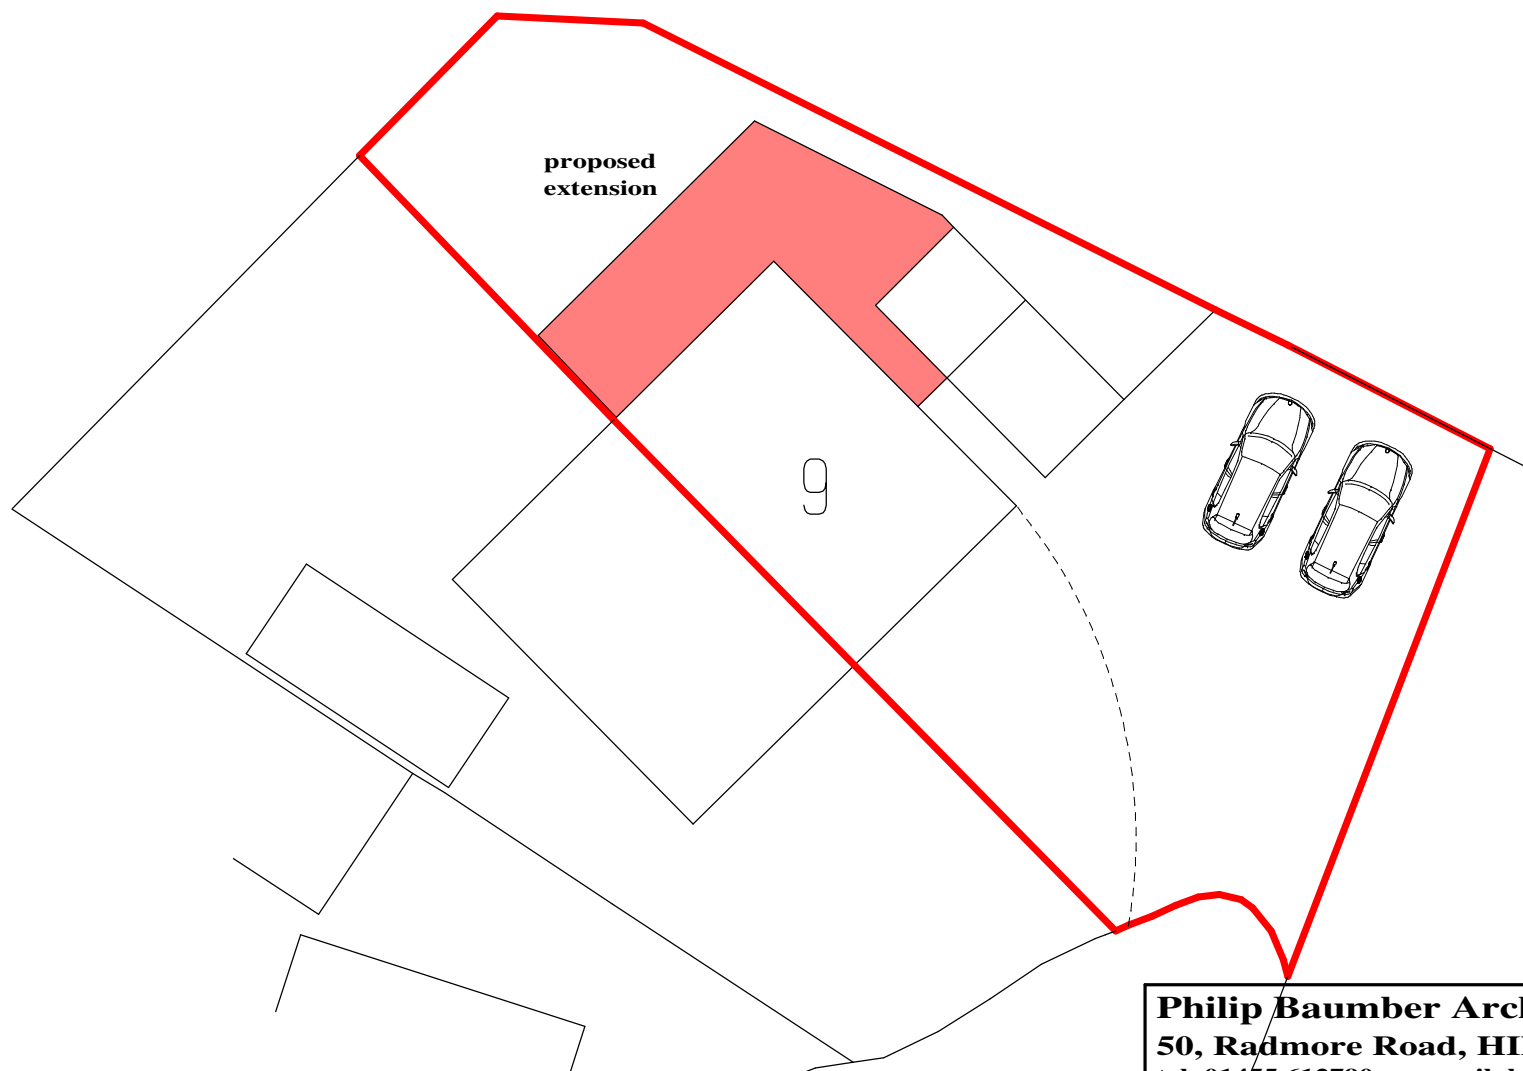


Philip Baumber Architectural Services 50, Radmore Road, HINCKLEY, Leics. LE10 0RQ tel. 01455 612790; e.mail. baumberp1955@gmail.com		
Project: Proposed Extensions and Alterations at No.9, Leysmill Close. Hinckley, LE10 0RU for Mr. & Mrs. D. Eves	Scale: 1:200 @ A4	
	Date: Feb 2024	
Drg.Title Site/Block Plan	Drg. No. 1638/BP1	Rev.