


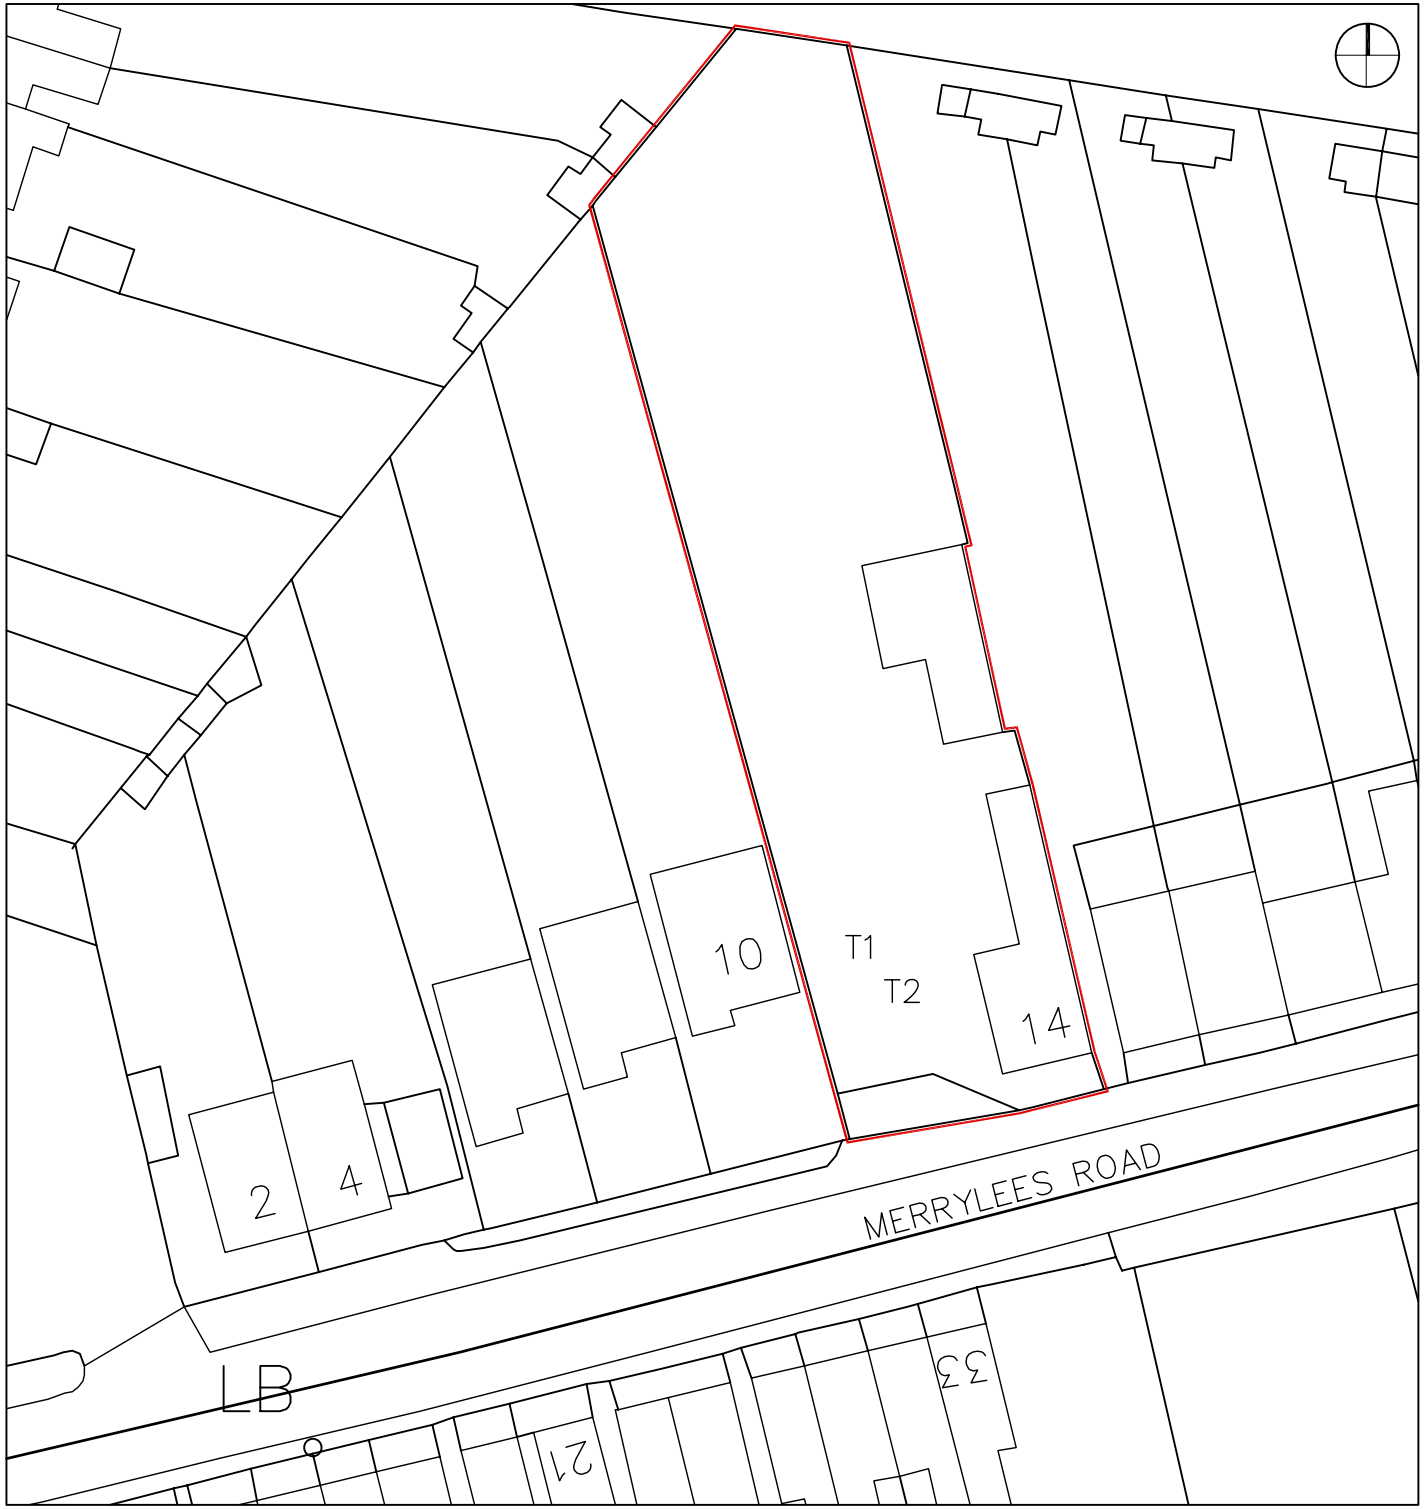

Proposed Site 1:1250

Proposed Site 1:500

T1 Apple Tree
Approx. 6.0 metres high

T2 Silver Birch
Approx. 8.0 metres high

AMENDMENTS

DRAWING TITLE	Location Plan & Tree Survey
JOB TITLE	Merrylees Road New Bold Health Leicester
DRAWING NUMBER	048.01
SCALE As Shown @ A1	DATE 23.12.08
DRAWN AM	CHECKED

walters architect

t: 0116 212 0119
m: 0781 265 7919
w: www.waltersarchitect.com
e: info@waltersarchitect.com

69 Town Green Street
Rothley
Leicester
LE7 7NW

Figured dimensions must be taken in preference to scaled dimensions and any discrepancies or errors are to be referred to the Architect. Contractors, sub-contractors and suppliers must verify all dimensions on site before commencing work or making any workshop drawings. Copyright Reserved ©