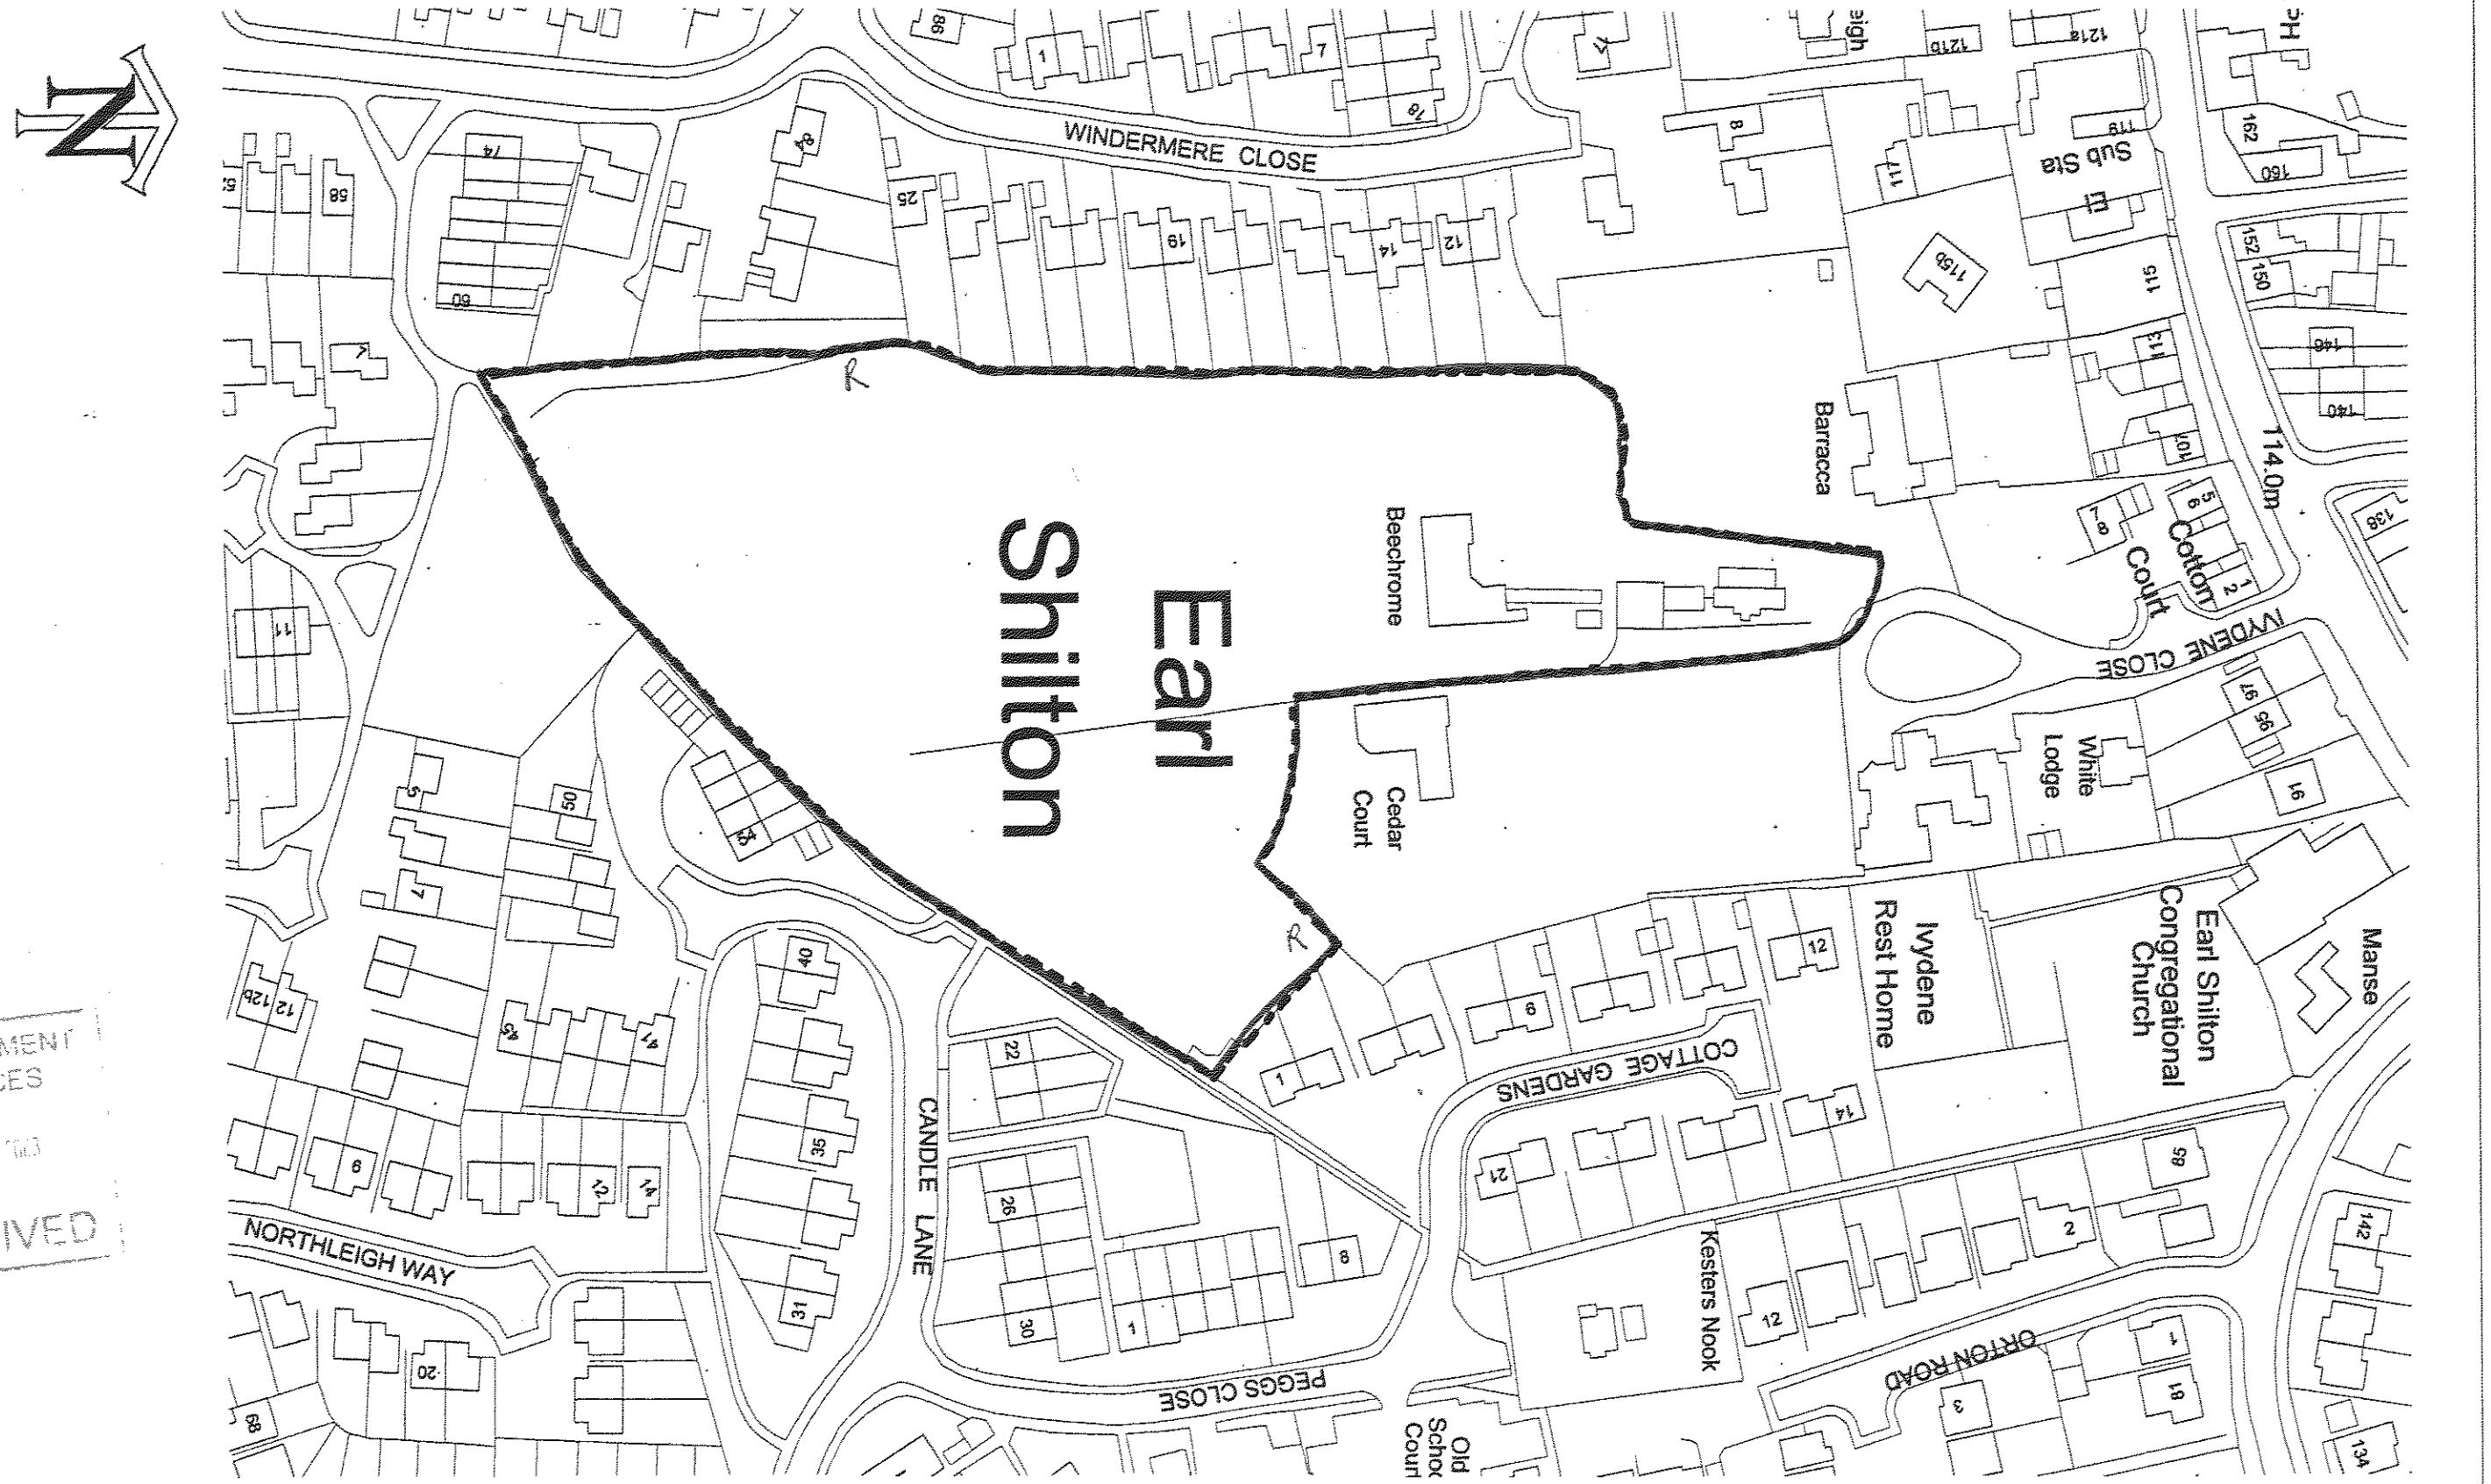


DEVELOPMENT SERVICES
31 MAR 2008
RECEIVED

Development: Land Off Candle Lane, Earl Shilton Leicestershire.	Date: March 2008
	Scale: 1:1250
Drawing Title: Location Plan.	Drawn: RJS.
	Dwg. Ref.: S1947/500/01

DAVID WILSON HOMES