



DO NOT SCALE

| No | Note                                   |
|----|----------------------------------------|
| 1. | Do not scale.                          |
| 2. | All dimensions in mm unless indicated. |

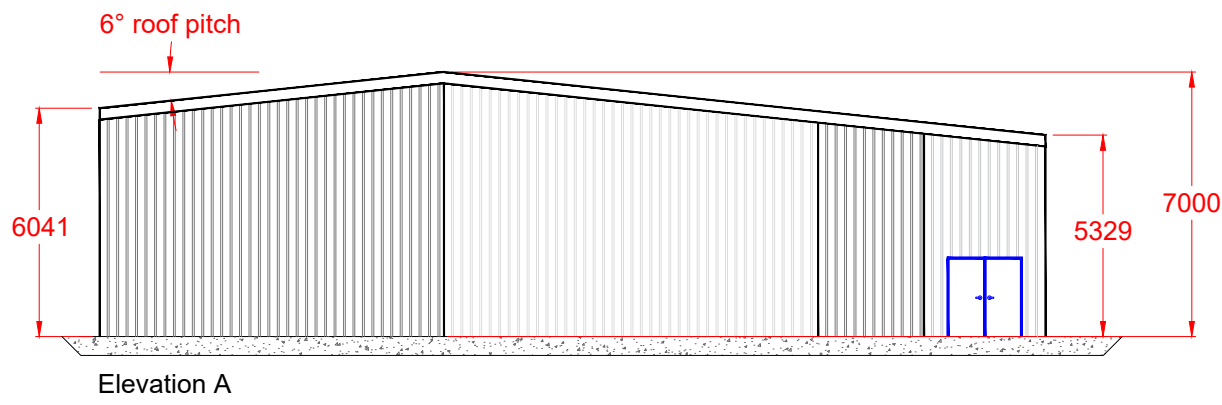

Existing building

Proposed extension

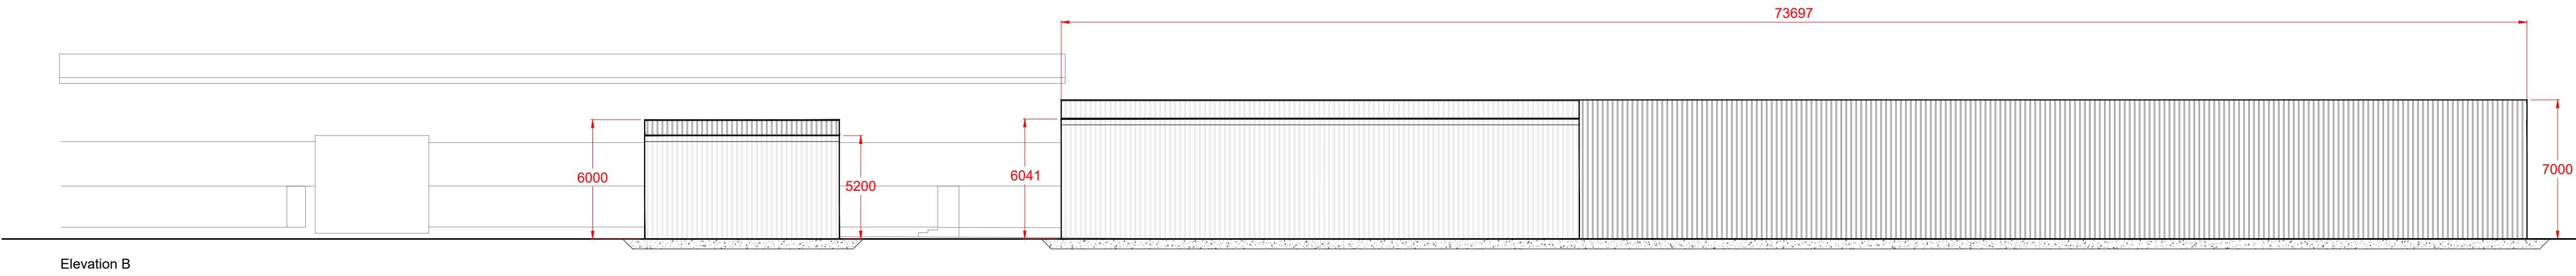


Store

Storage room

Tunnel

Proposed extension

Existing building

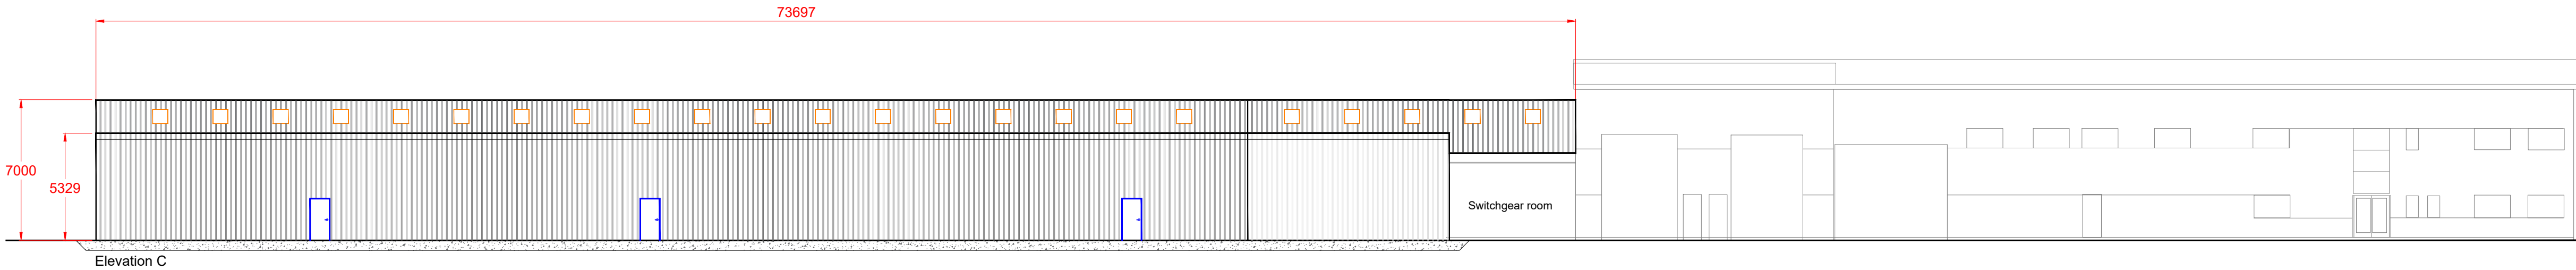

Tunnel

Storage room

| Rev   | By | Date | Description | Chk'd |
|---|----|------|-------------|-------|
| <div><div><div><div><div><div></div><div><b>MIRA</b></div></div></div><div><div>ESTATES MANAGEMENT</div><div>© Copyright HORIBA-MIRA Ltd 2015</div></div></div><div><div>Walling Street<br/>Nuneaton<br/>Warwickshire<br/>CV10 0TU<br/>England</div><div>TEL +44 (0)24 7635 5000<br/>FAX +44 (0)24 7635 8000</div></div></div></div> |    |      |             |       |

Project:  
**FACILITY UPGRADE**

Drawing Title:  
**ELEVATIONS**

| Drawn | Chk'd | Appd | Status      | Date     |
|-------|-------|------|-------------|----------|
| KC    | MH    |      | Information | Feb 2023 |

Project No:  
**2023-001-FE**

Scale @ A1  
**1:200**

Drawing No:  
**1228475/SK/02**

Rev