

UK
Planning
Maps

The Site

01856 898 022
www.UKPlanningMaps.com



Produced on 02 February 2023 from the Ordnance Survey National Geographic Database and incorporating surveyed revision available at this date.
This map shows the area bounded by 432365 306833, 432507 306833, 432507 306975, 432365 306975, 432365 306833.
Crown copyright and database rights 2023 OS 100054135. Supplied by copla ltd trading as UKPlanningMaps.com a licensed Ordnance Survey partner (OS 100054135).
Data licence expires 02 February 2024. Unique plan reference: v2c/903561/1219425




1

Existing Location Plan - 1-1250

1 : 1250



Proposed Garage

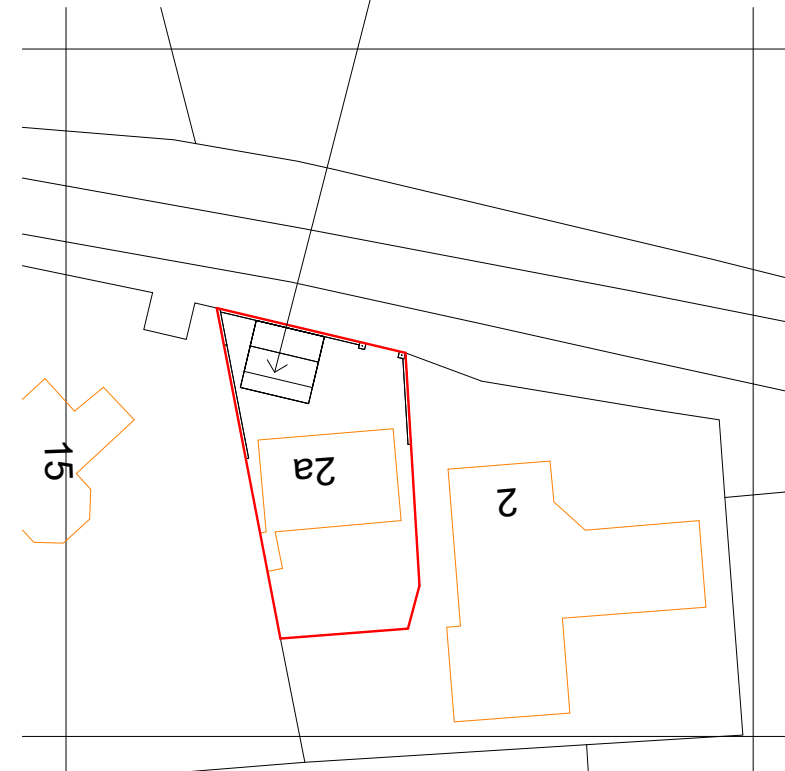

2

Proposed Block Plan - 1-500

1 : 500



No.	Description	Date

CODE	STATUS	SUITABILITY DESCRIPTION	PURPOSE OF ISSUE

PROJECT Norton Juxta Twycross		CLIENT Mr & Mrs Grosvenor-Cramp		
SHEET Location Plan		Date 12/02/23	Project number 230214	Scale (@ A3) As indicated
		Drawn by RP	DRAWING NUMBER	
		Checked by RP	P100	
			REV	



1

Existing Front Elevation

1 : 50




--

No.	Description	Date

CODE	STATUS	SUITABILITY DESCRIPTION	PURPOSE OF ISSUE

PROJECT	Norton Juxta Twycross
SHEET	Exisiting Front Elevation

CLIENT	Mr & Mrs Grosvenor-Cramp		
Date	Project number	Scale (@ A3)	
12/02/23	230214	1 : 50	
Drawn by	DRAWING NUMBER		REV
RP	P101		
Checked by			
RP			

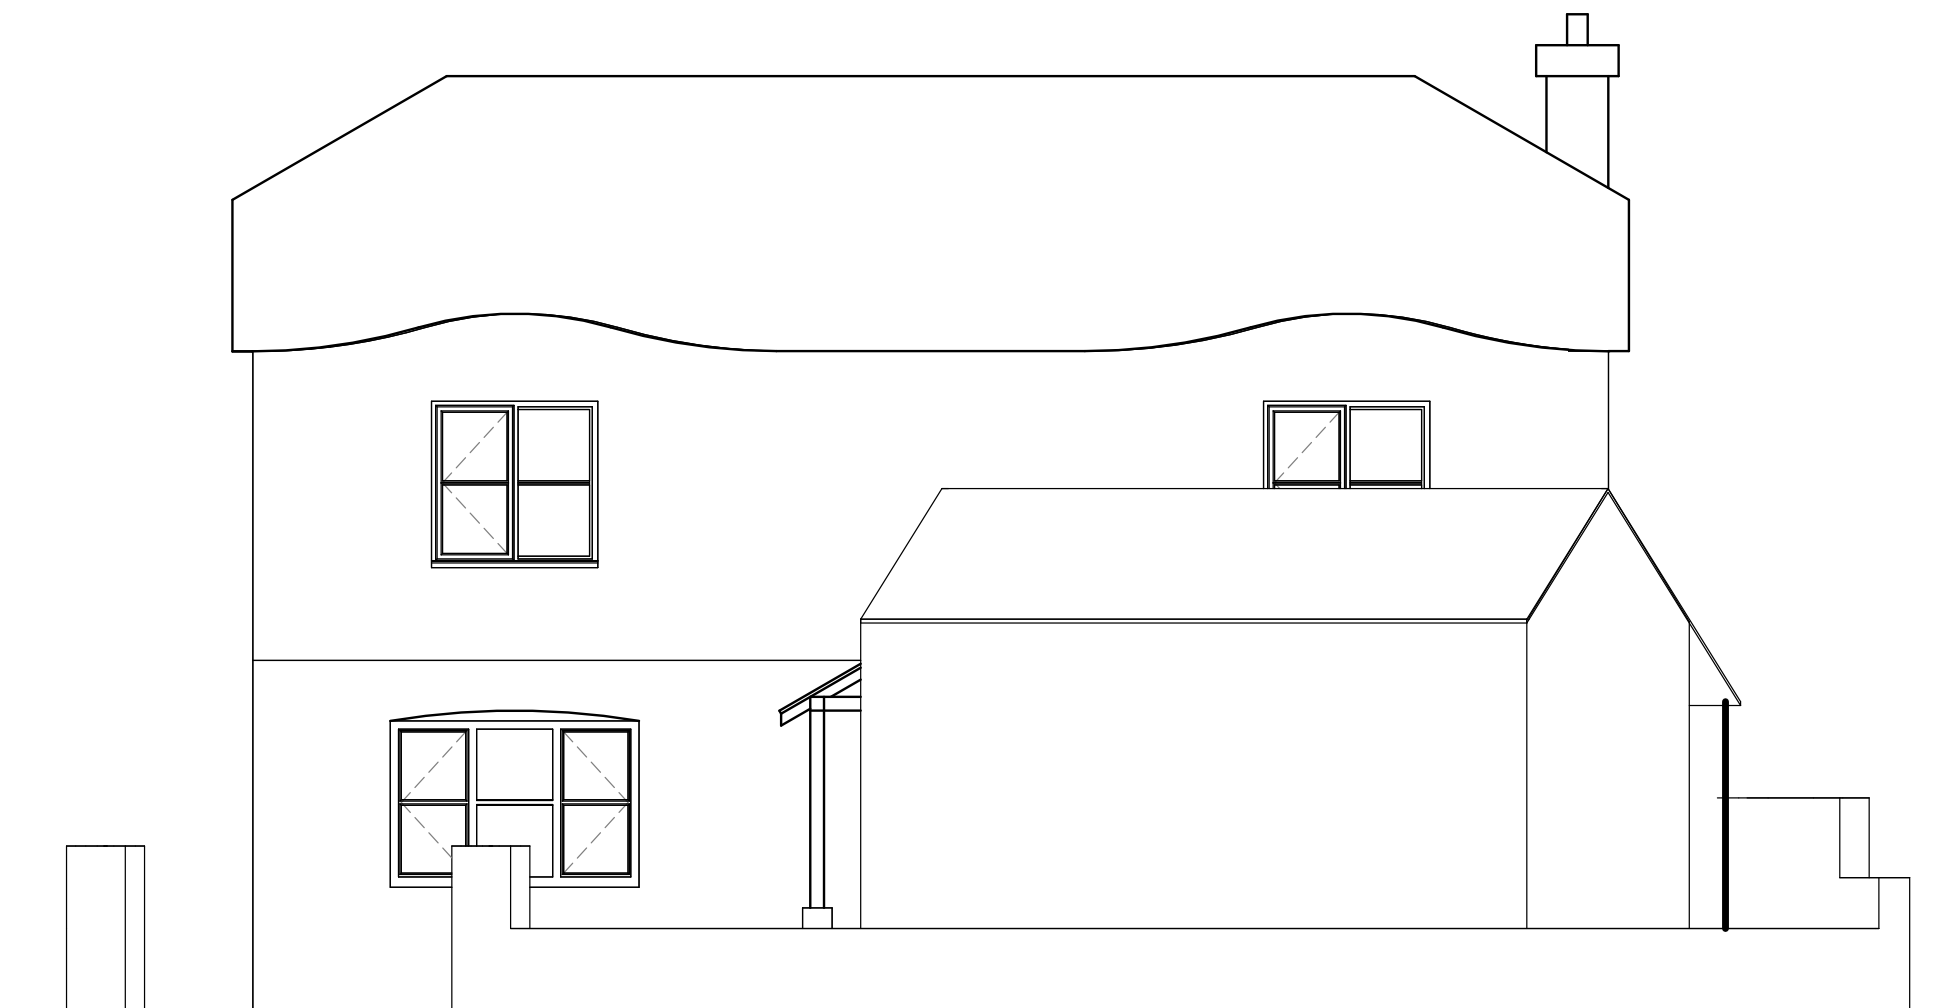

1 Proposed Front Elevation

1 : 50



No.	Description	Date

CODE	STATUS	SUITABILITY DESCRIPTION	PURPOSE OF ISSUE

PROJECT Norton Juxta Twycross		CLIENT Mr & Mrs Grosvenor-Cramp	
SHEET Proposed Front Elevation		Date 12/02/23 Drawn by RP Checked by RP	Project number 230214 DRAWING NUMBER P102 Scale (@ A3) 1 : 50 REV