
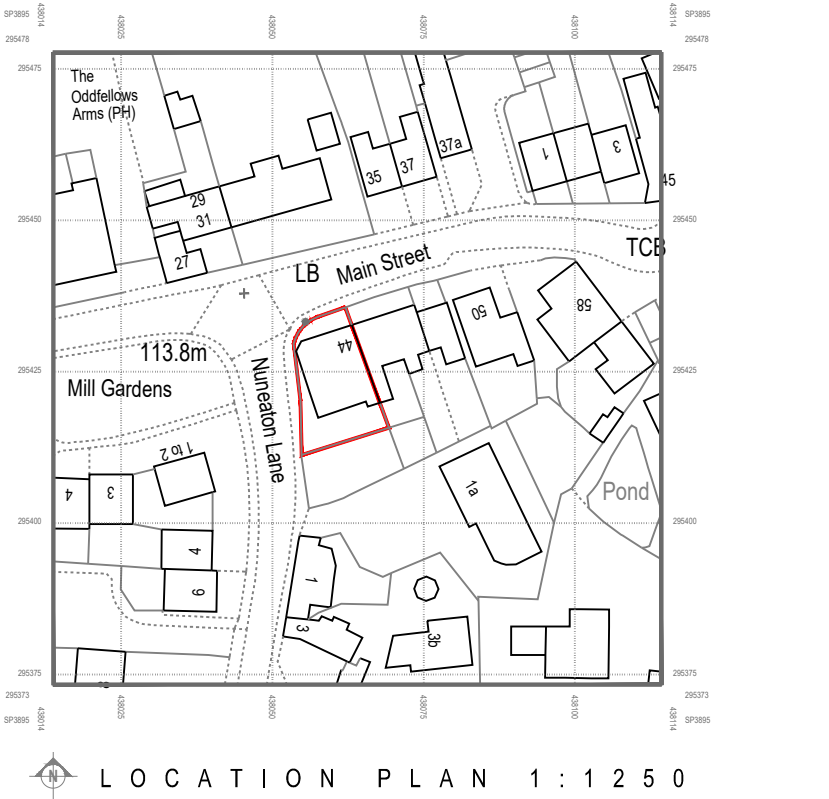


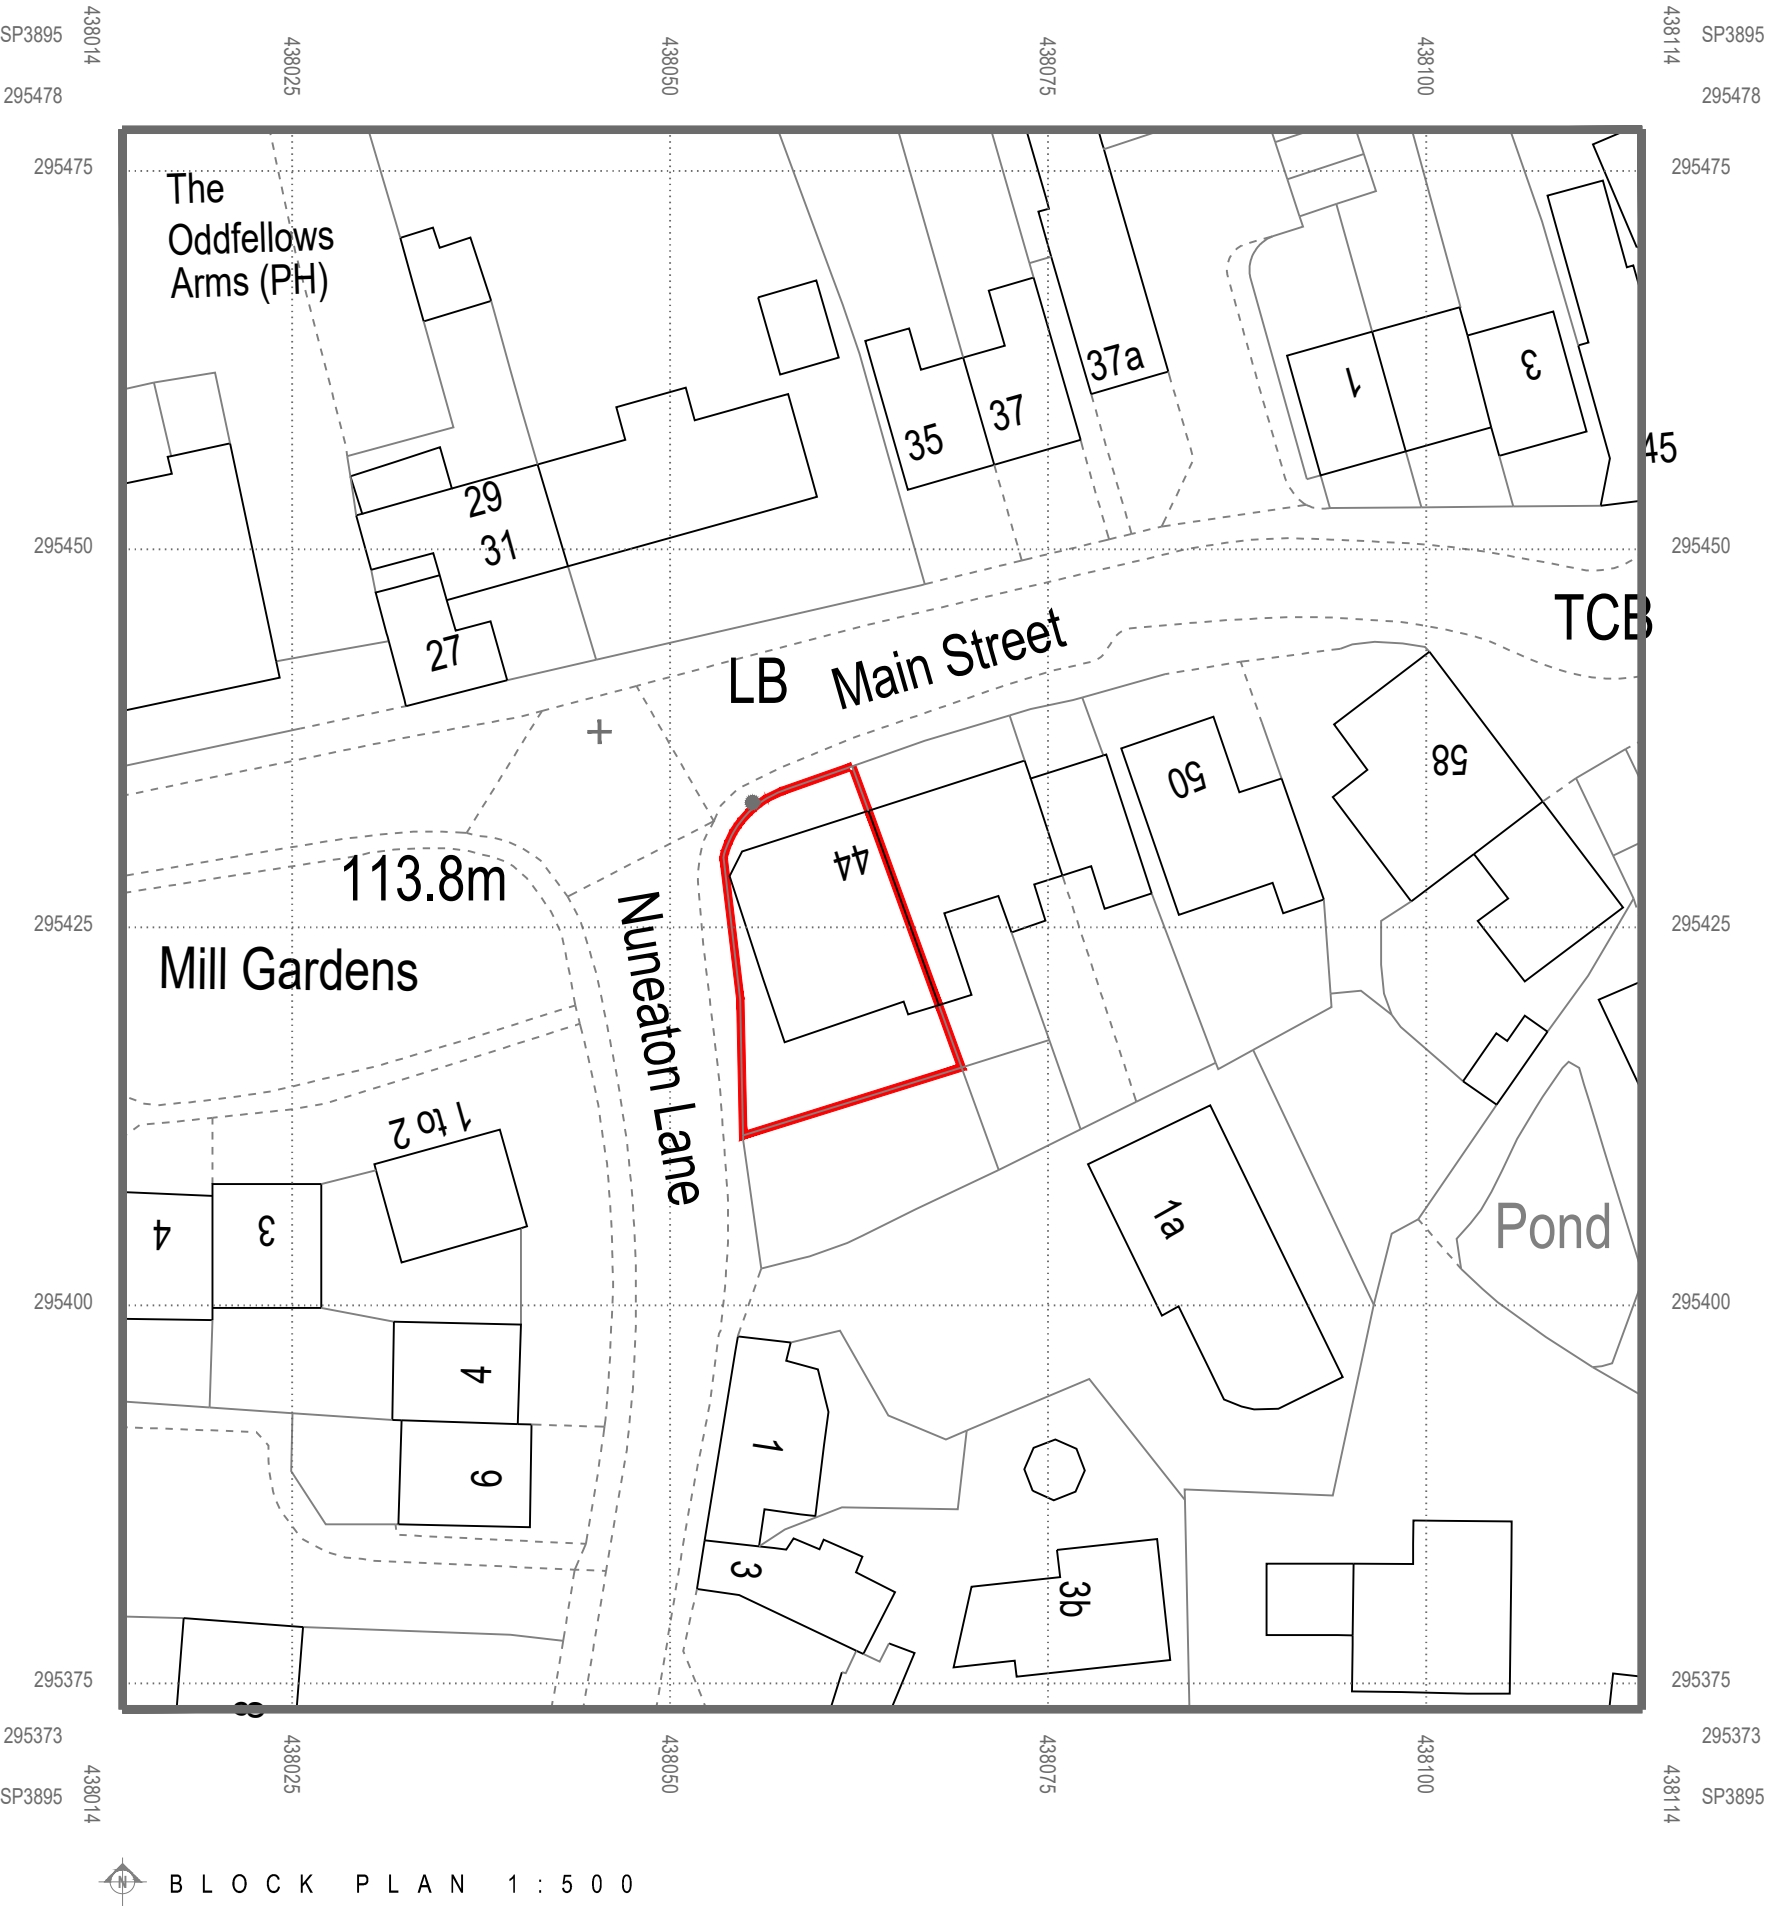

project
44_MAIN_STREET_CV13_6AH

drawing
**LOCATION
PLANS**

PLANS

Notes
Copyright in this drawing remains the property of R.S. Design Partnership

Contractors and consultants are to advise R.S. Design Partnership of any discrepancies

scale	date	drawn by	checked	CIS/b element	job number	drawing number	revision
@A3	SEPT_22	RSJ	RSJ	SUPERSTRUCTURE	51911	L(2)-01	-
revision		date		by		checked	