
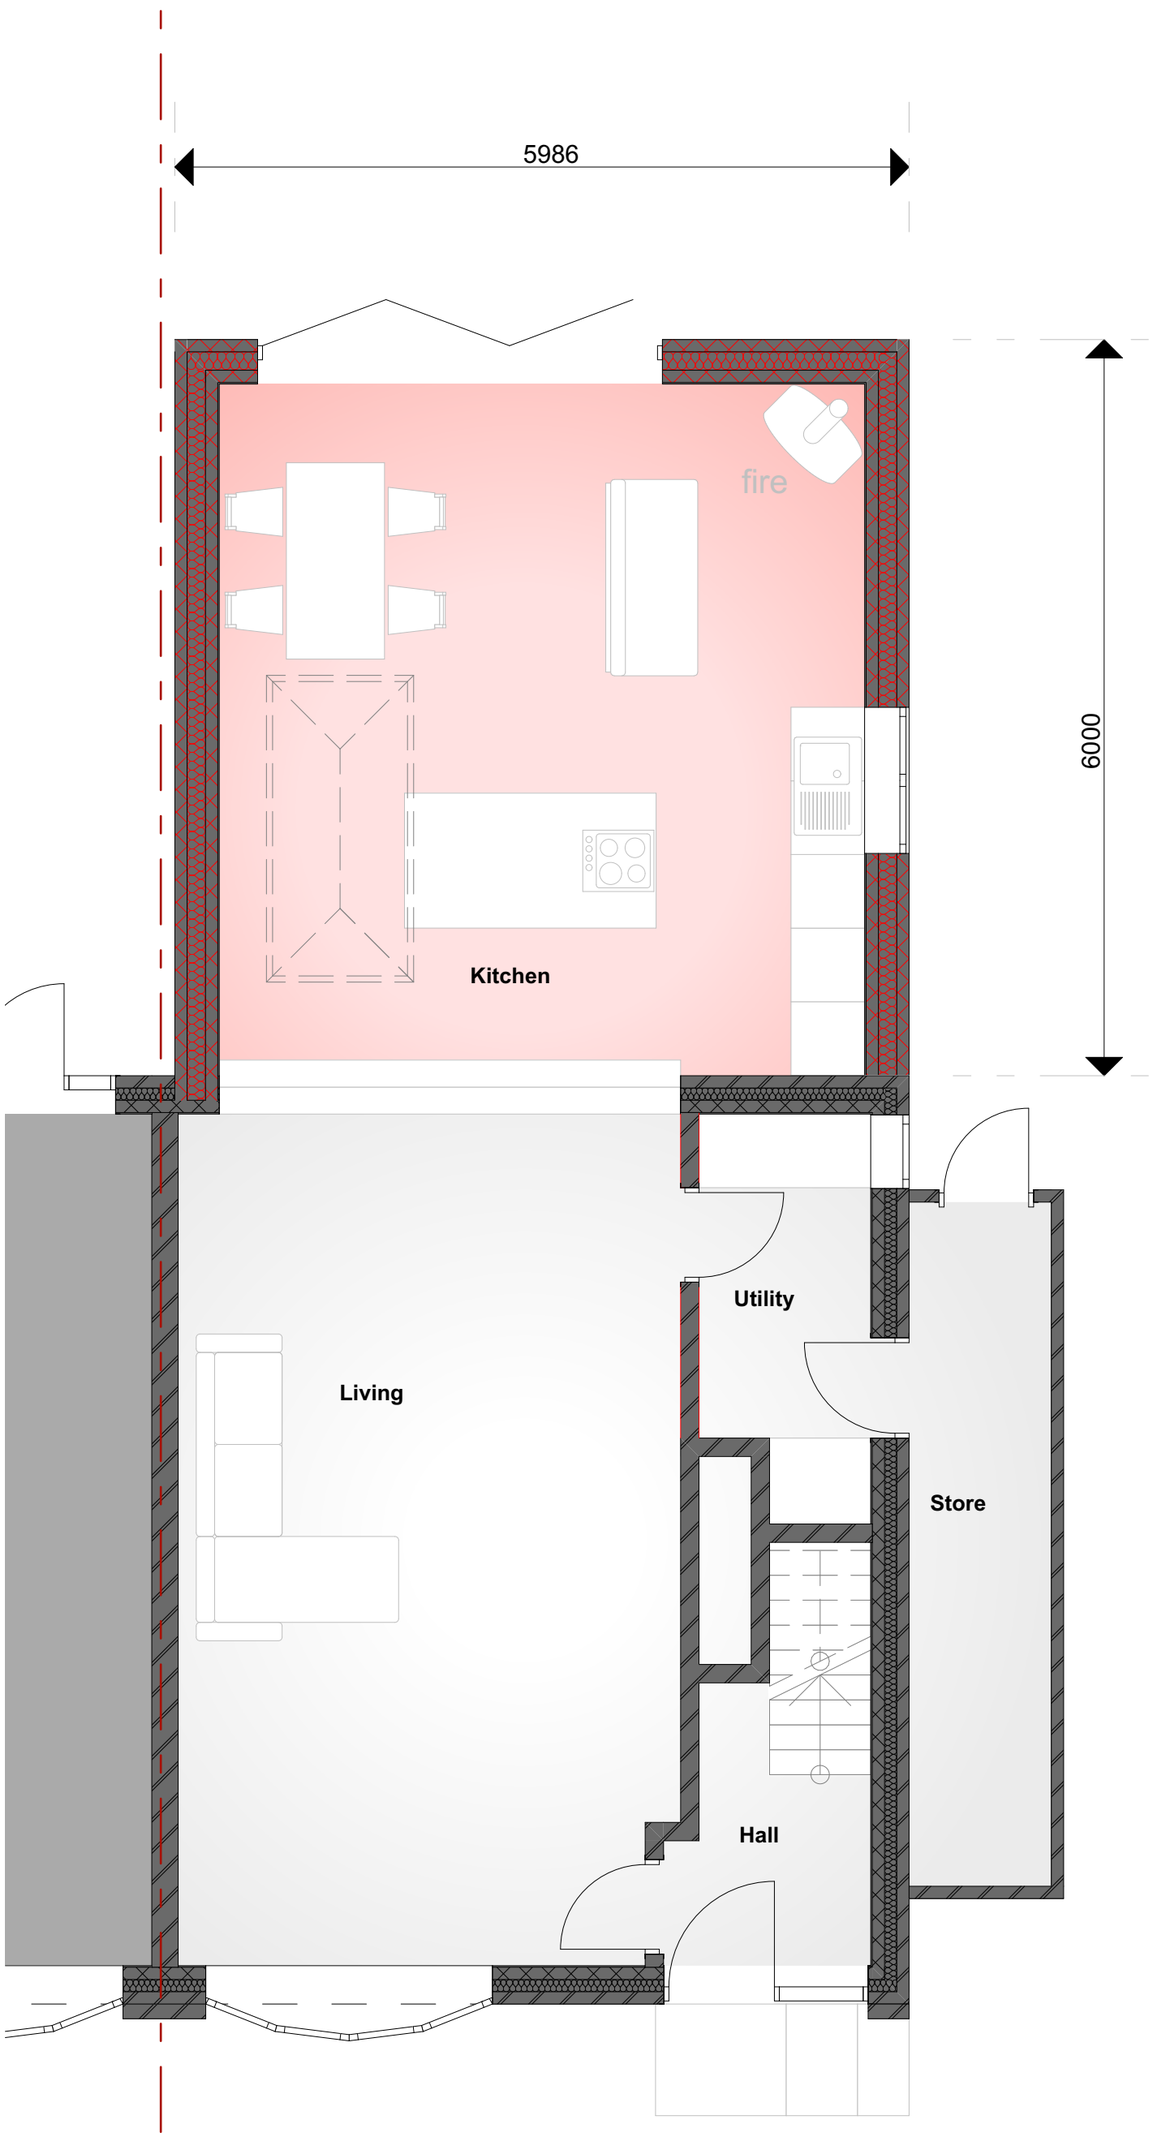


PROPOSED - Ground Floor Plan

SCALE 1:50@A2

0 1 2 3 4 5

N

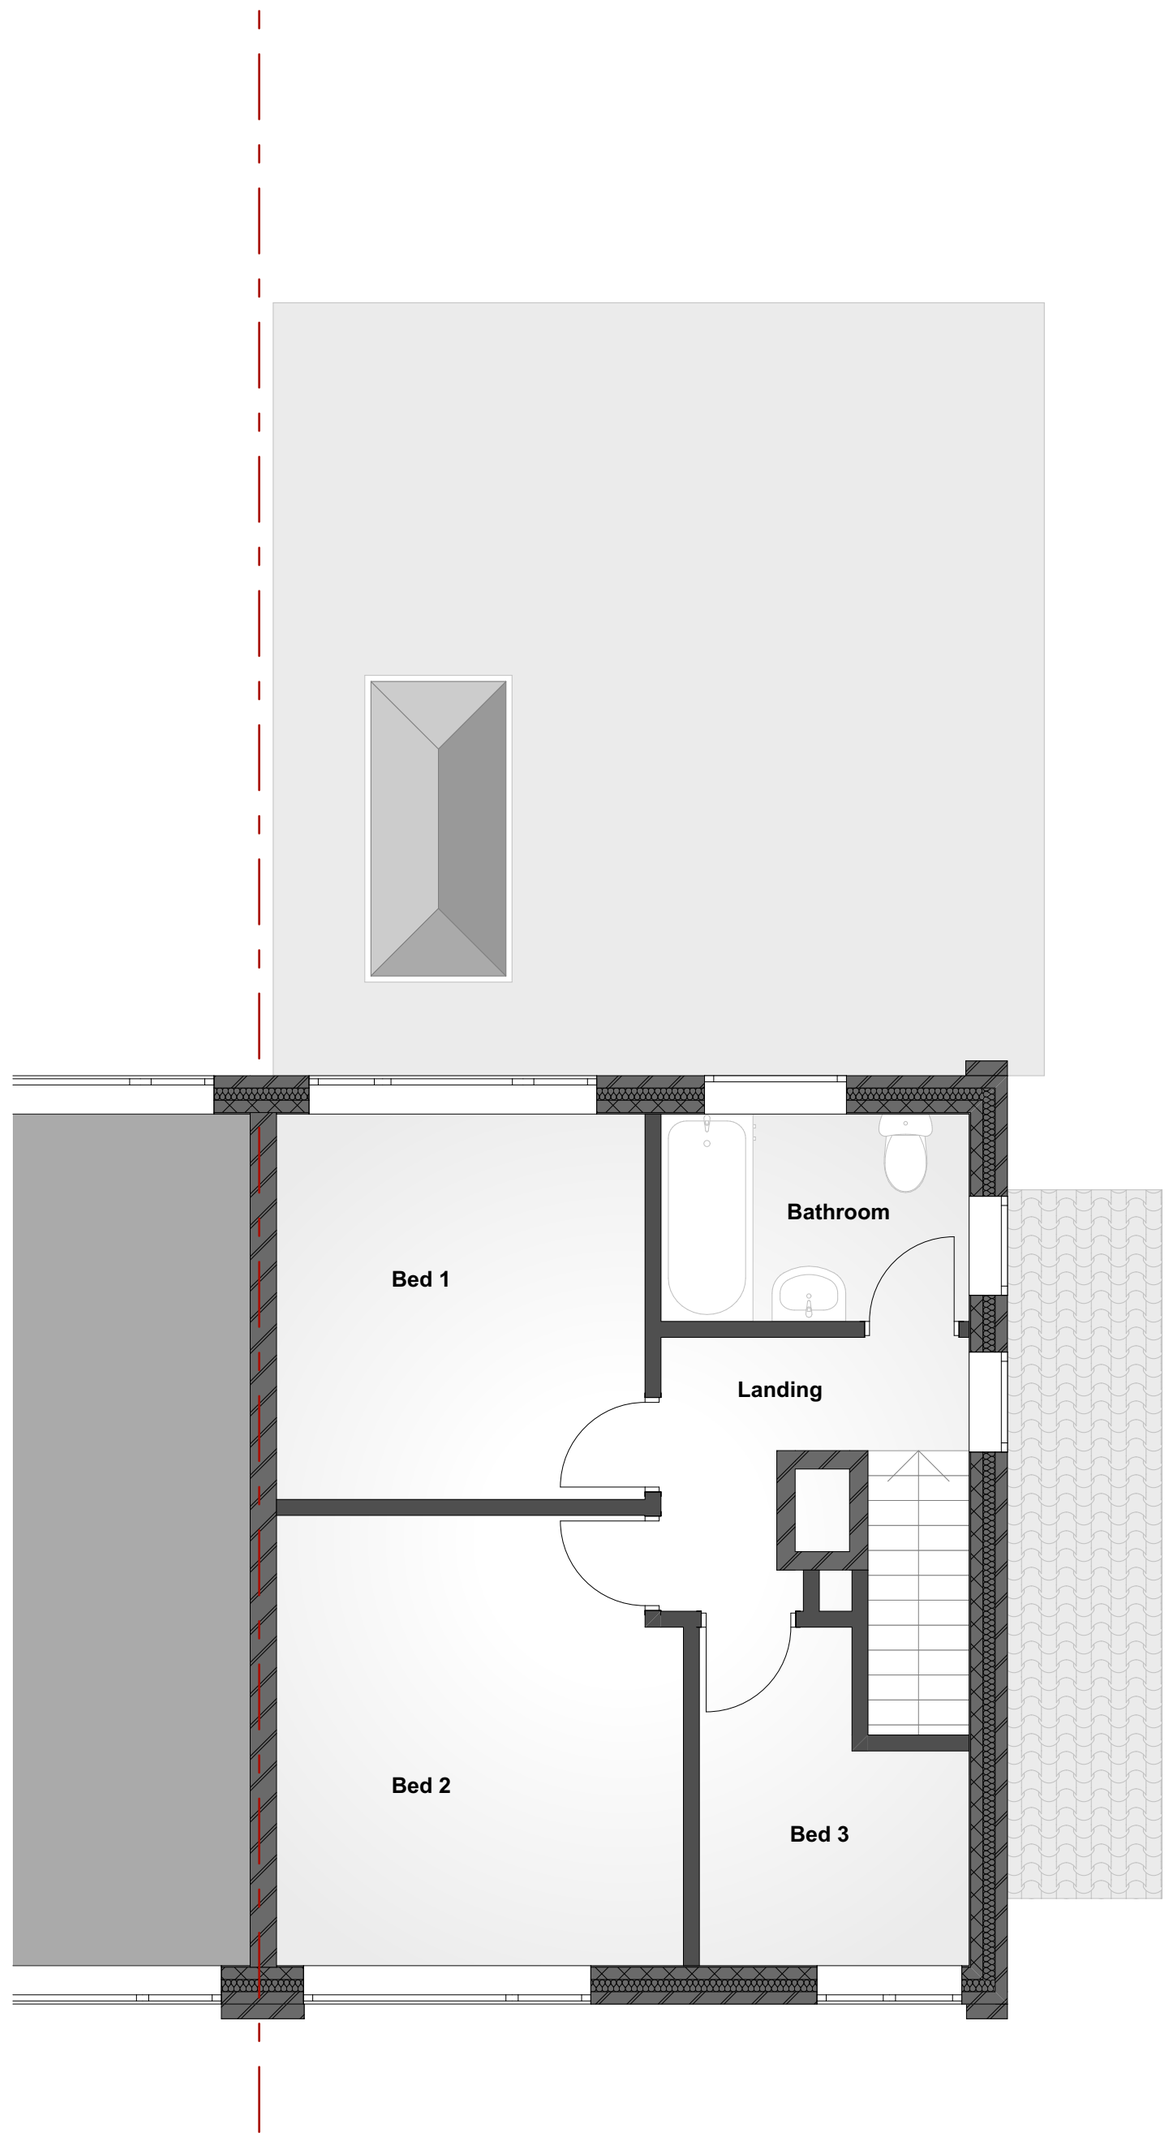

PROPOSED - First Floor Plan

SCALE 1:50@A2

0 1 2 3 4 5

N

Project: 50 Tennyson Road, Hinckley, LE10 OTH	Client: Jaspal Singh Randhawa	Drawn By: FreeForm Architectural Services	Project No.: 2533	Layout Title: Proposed Plans	Drw No.: 2533-04 / Scale: 1:50

Copyright of this drawing belongs to FreeForm Design and Build Ltd. Reproduction in any form is forbidden without the prior written permission of the copyright holder.