
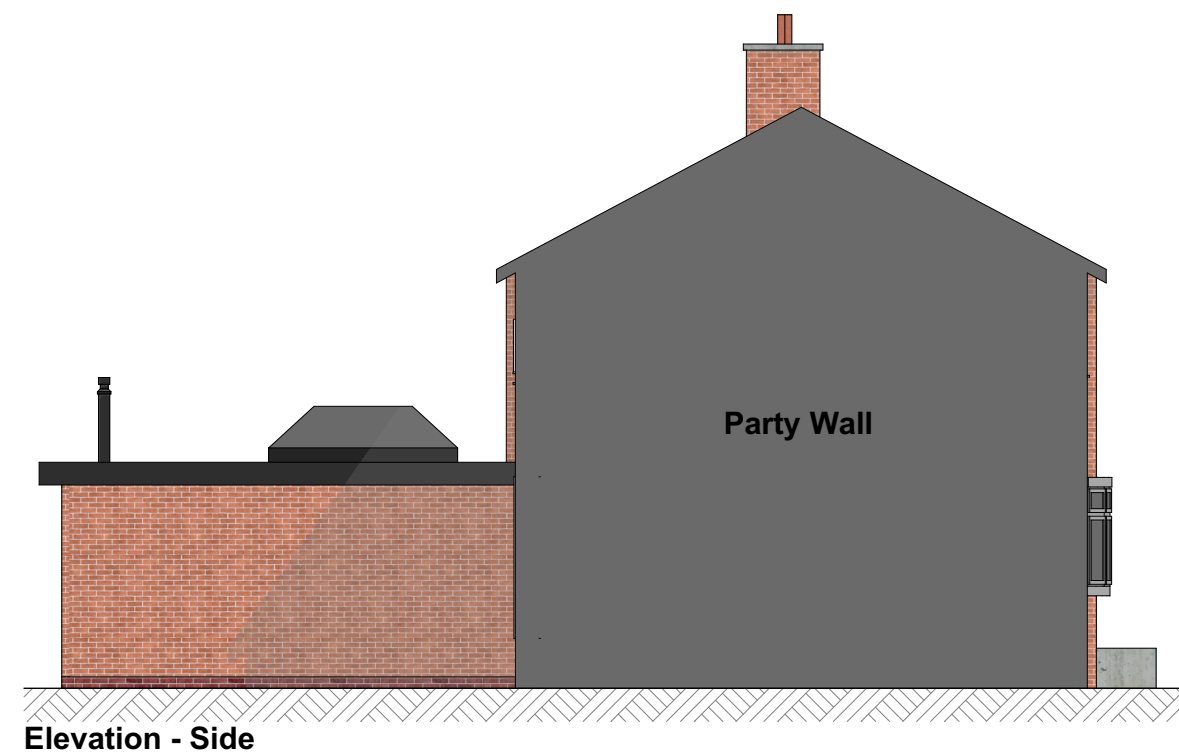
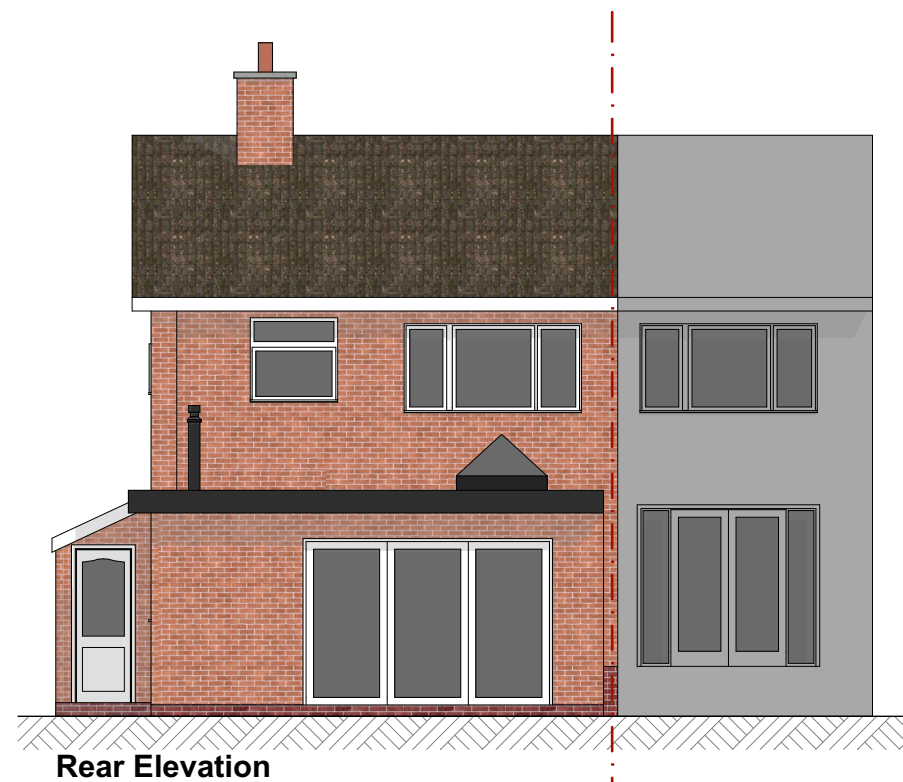


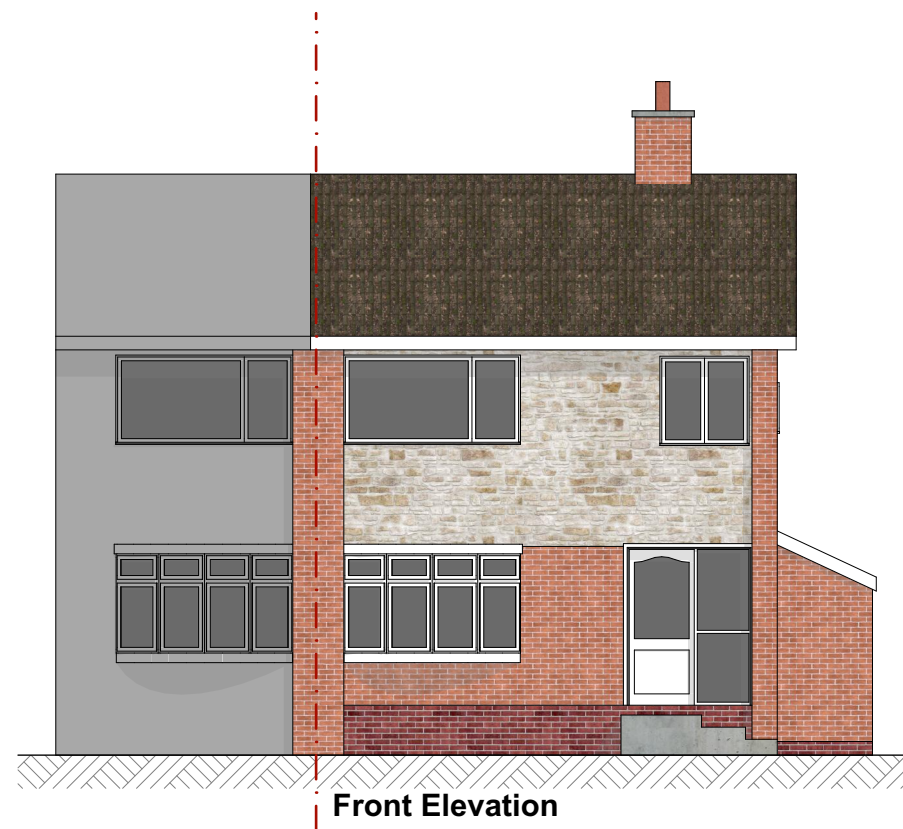

SCALE 1:100@A3

0 1 2 3 4 5

Project

Client

Drawn By

Drw No.

Scale

50 Tennyson Road, Hinckley, LE10
OTH

Jaspal Singh Randhawa

FreeForm

Architectural
Services

Project No.

2533

Layout Title

Proposed Elevations

2533-07

1:100

Copyright of this drawing belongs to
FreeForm Design and Build Ltd. Reproduction
in any form is forbidden without the prior
written permission of the copyright holder.