


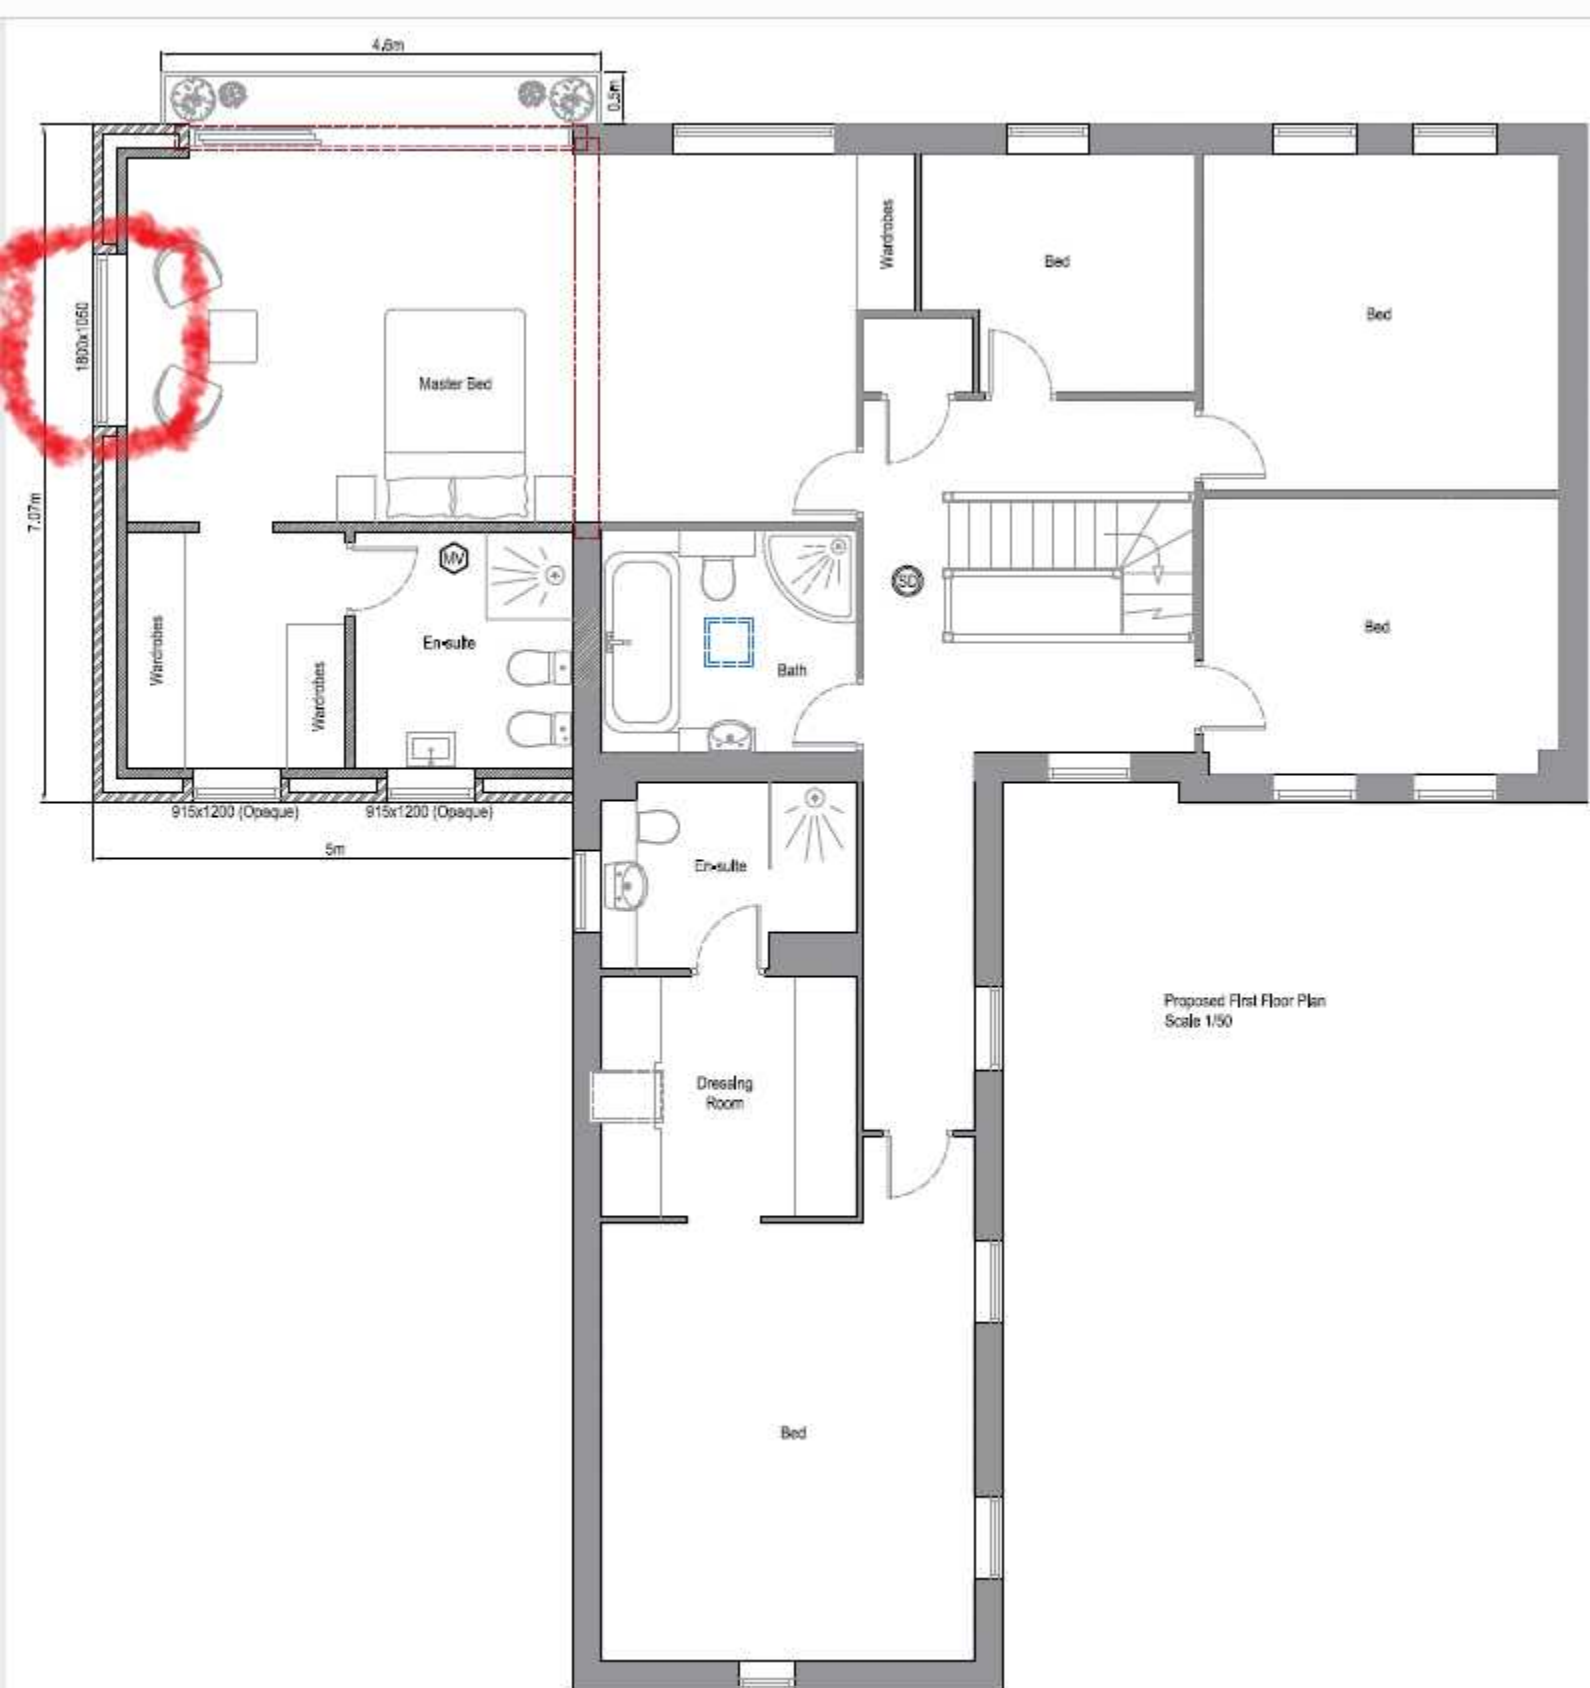

Floor Joists 195 x 75 C16 at 400 ctrs.
Double up joists under stud wall
locations as indicated

