



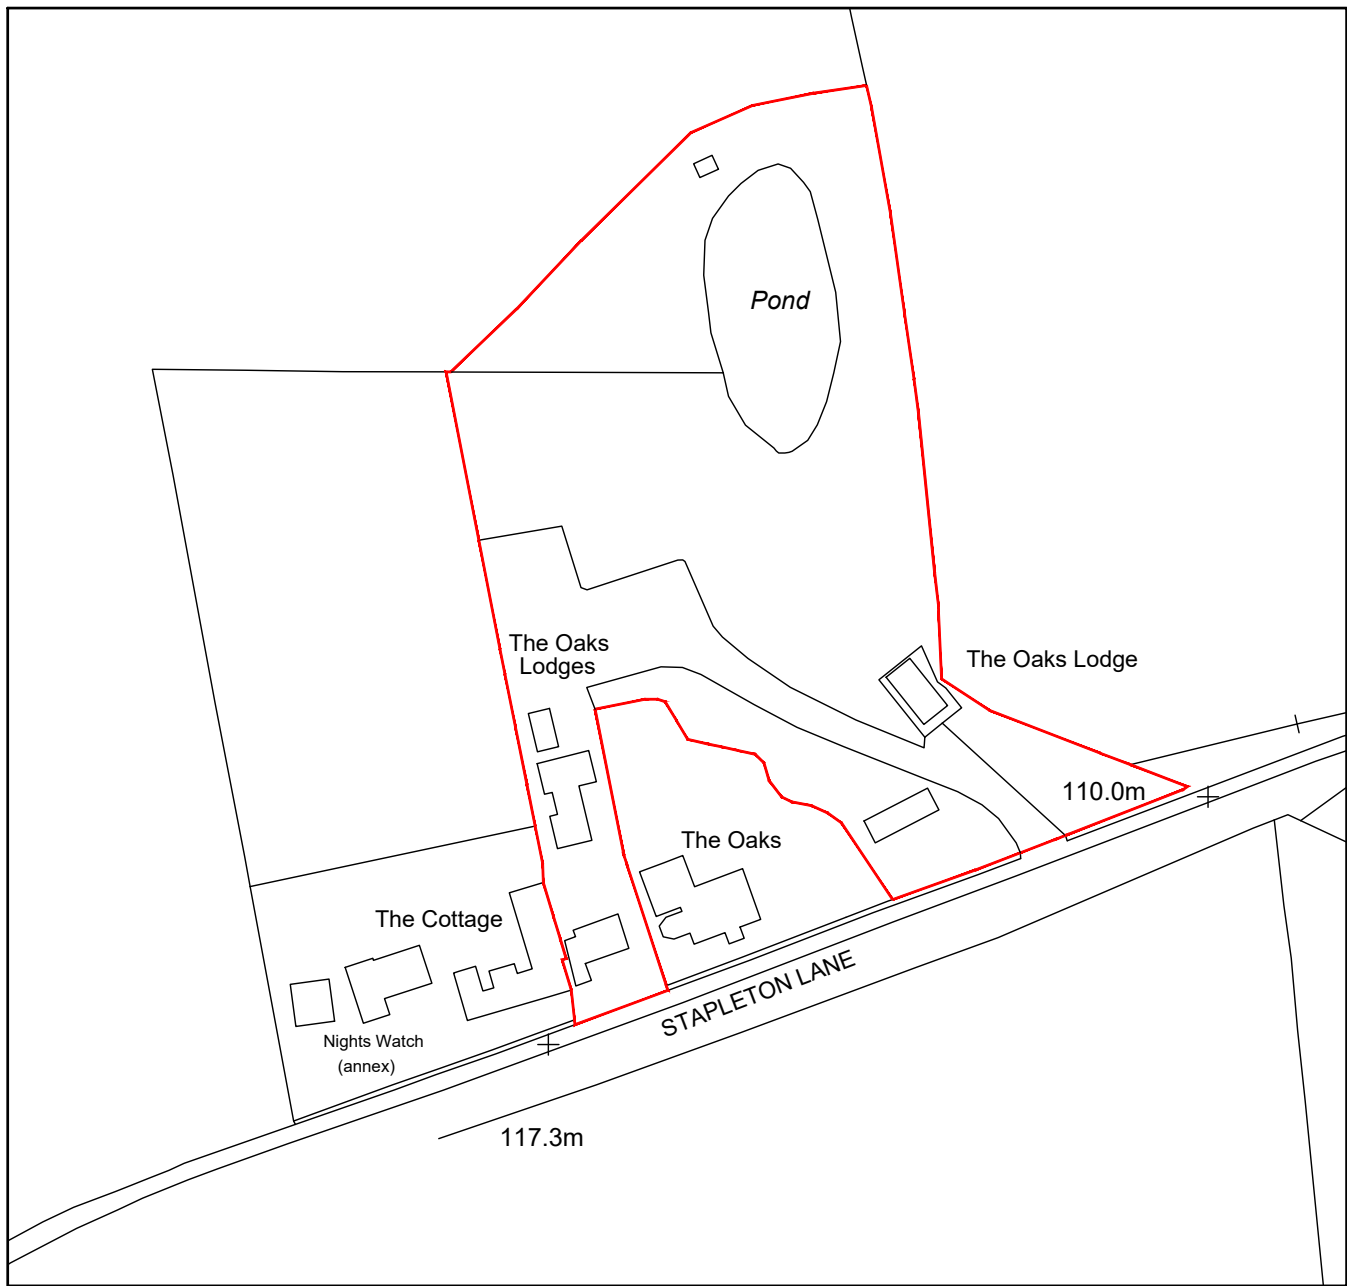

Site Location Plan
1:1250



Drawing Scale Line 1:1250
30000
"mm" scale, print on A3 paper

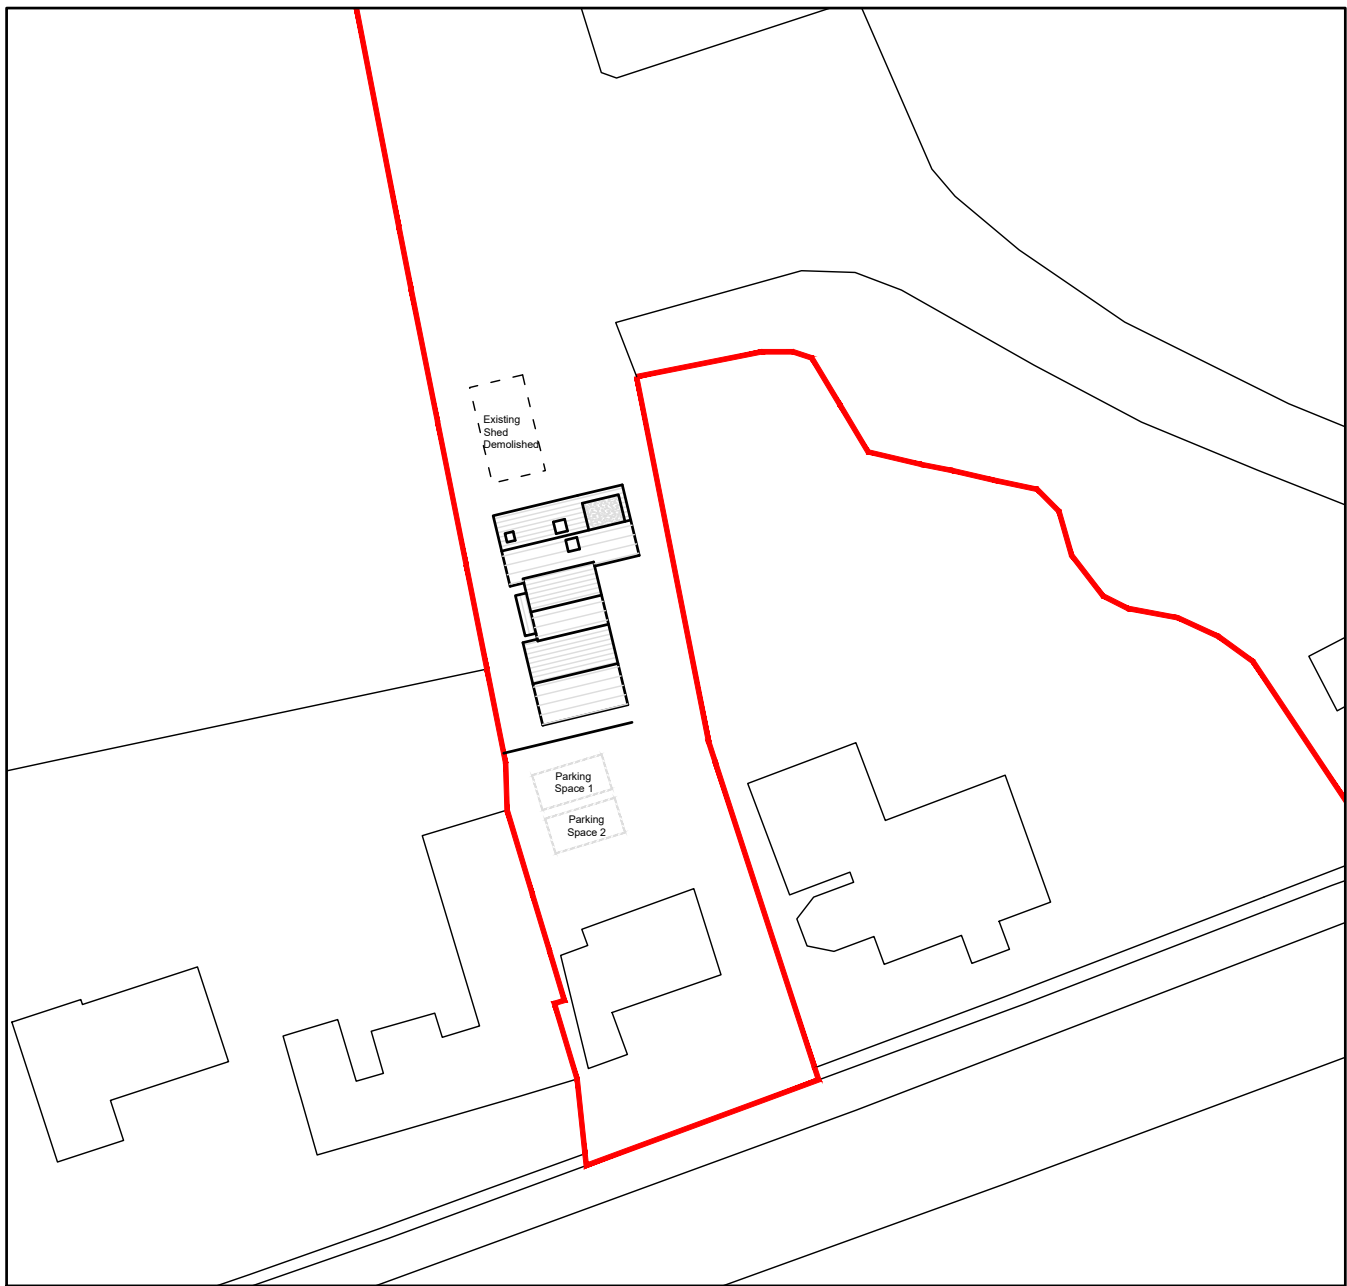

Proposed Site Layout
1:500



Client : Mr G Penney

Date : 04/24

Ref : TOL/SLP

Address : The Oaks Lodges

Scale : 1:100 @ A3

Drawn By: AV

Site & Location Plans

Notes:
No deviation may be made from the details shown on this drawing without prior written permission of the architects. Any discrepancy found between this drawing and any other document should be referred immediately to the designer. IF IN DOUBT ASK.
Dimensions may only be scaled off this drawing for Planning Application Purposes.
This drawing is to be removed from currency immediately a revised version is issued.
All rights described in chapter IV of copyright, design and Patents Act 1988 have been generally asserted.