

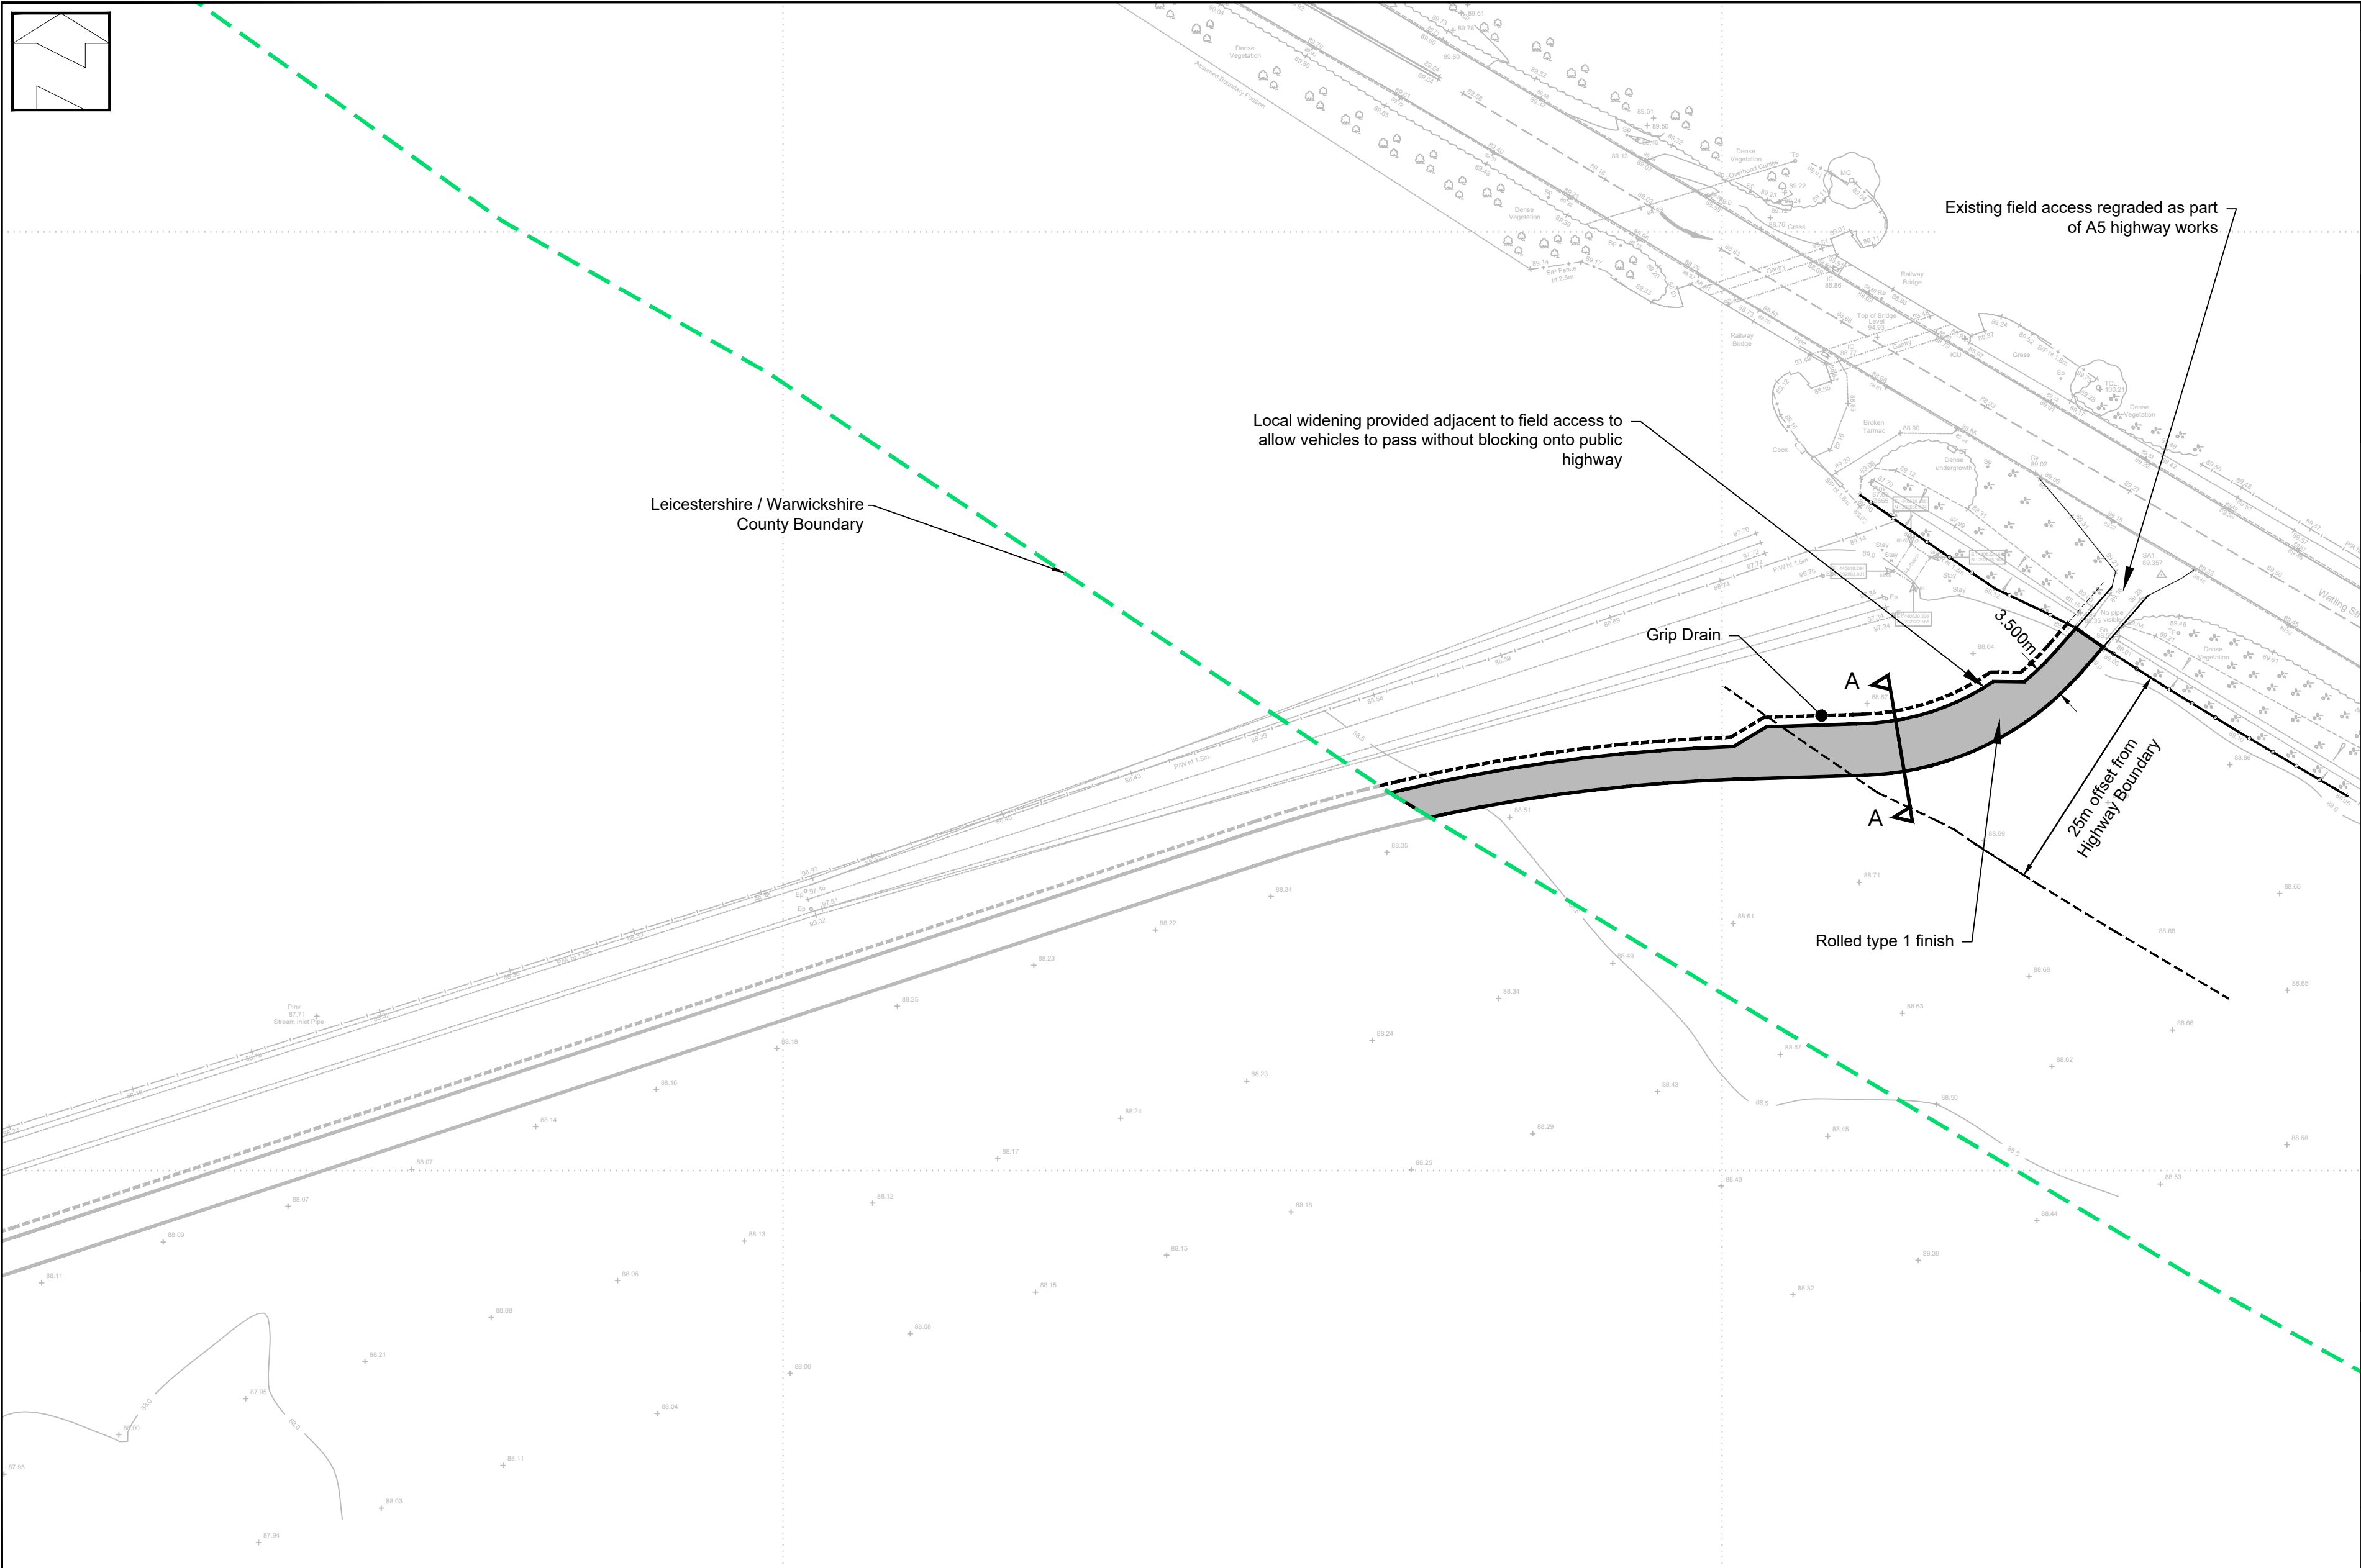


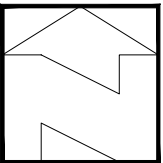

Typical Cross Section at AA
Not to Scale

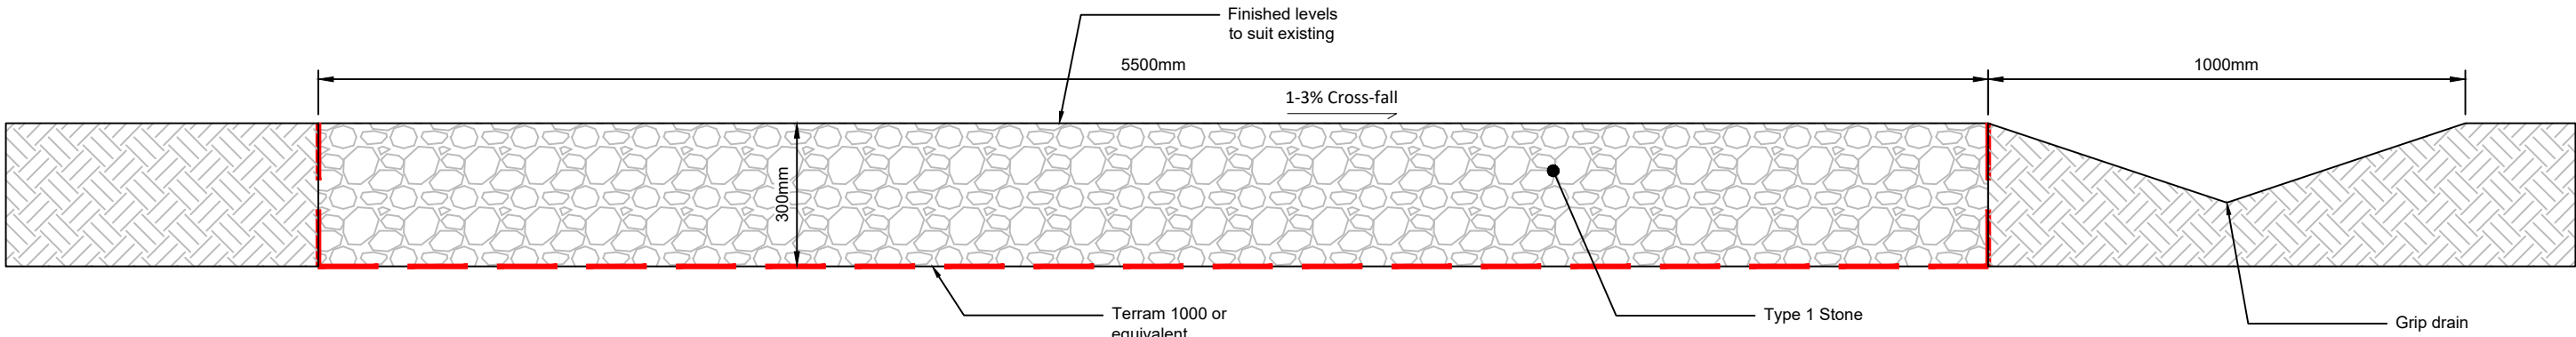

- Notes
1. Do not scale this drawing. All dimensions must be checked/ verified on site. If in doubt ask.
 2. This drawing is to be read in conjunction with all relevant architects, engineers and specialists drawings and specifications.
 3. All dimensions in metres unless noted otherwise. All levels in metres unless noted otherwise.
 4. Any discrepancies noted on site are to be reported to the engineer immediately.
 5. Highway boundary location shown is indicative only. It is based on .pdf data received from highways authorities, topographical survey data, Ordnance Survey mapping and National Highways open data.
 6. Topographical survey reference is Greenhatch Group 32726_T Rev. 5 dated 27.04.23.

Key

Leicestershire / Warwickshire
County Boundary

P02	31.01.24	Layout extents revised	IA	PW
P01	25.01.24	Preliminary Issue	IA	PW
Rev	Date	Description	Dr	Rev

Client:

Mountpark

Project:

**Hinckley South,
A5**

Title:

Farm Access Track
General Arrangement
Full Application



Drawn: I. Amjad		Reviewed: P. Walker		
Size: A2	Scale: 1:500	Date: 17 / 01 / 2024		
Status: PRELIMINARY ISSUE				
Project Reference	Type	Zone	Number	Revision
ADC1839-DR- XX - 0200 - P02				