


Illustrative Street Elevations



Street Elevation A - Plots 094-109
Scale: 1:200

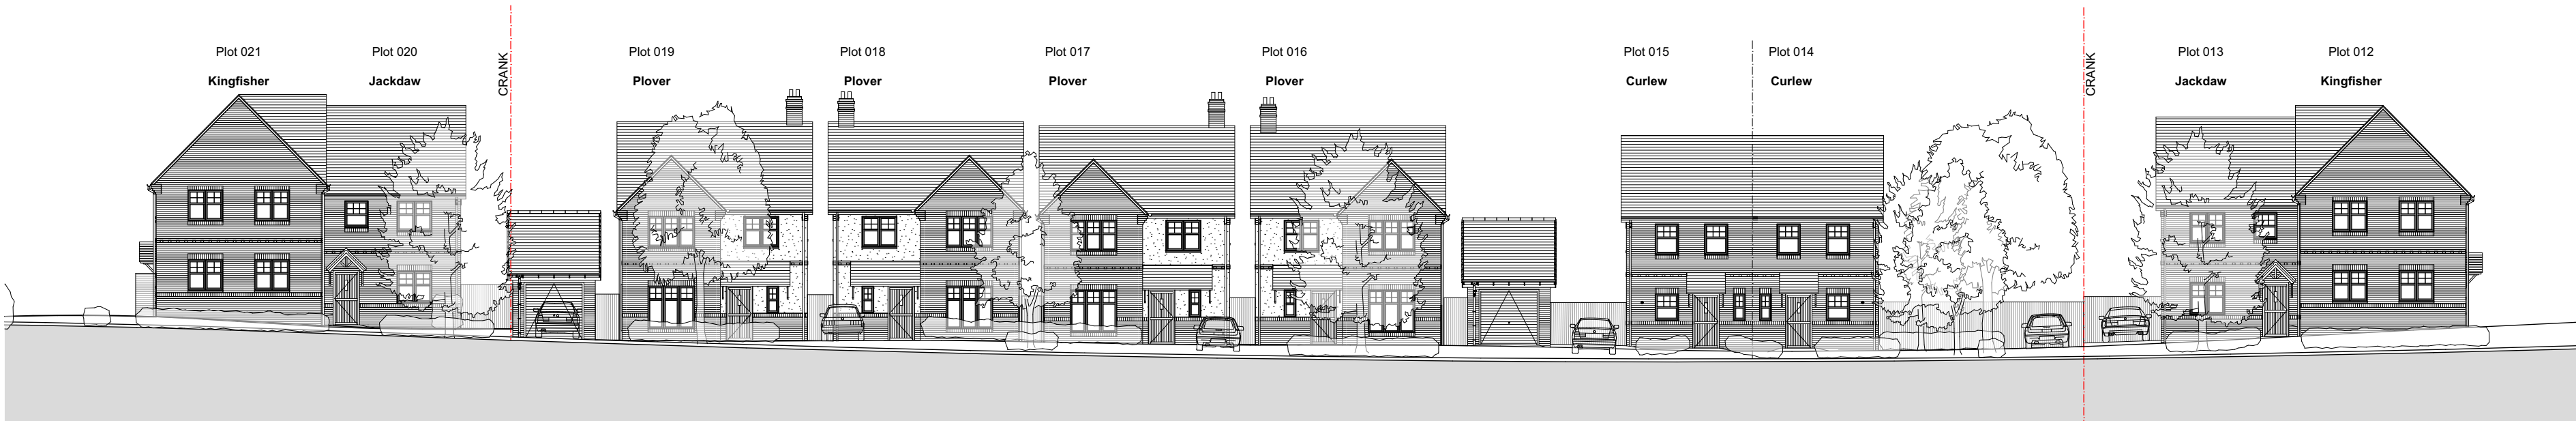

Steet Elevation B - Plots 014-021
Scale: 1:200



Street Elevation C - Plots 001-064 - 1 of 2
Scale: 1:200



Street Elevation C - Plots 001-064 - 2 of 2
Scale: 1:200



Site Layout - Site Elevation Key
Scale: 1:2000

Disclaimer: brp architects ltd. accept no responsibility for work not undertaken fully in accordance with the contents of this drawing and related specifications. This document and its design content is copyright protected ©. It shall be read in conjunction with all other associated project information including models, specifications, schedules and related consultants documents. Do not scale from documents for construction purposes. Dimensions to take precedent over scaling. All scales noted correct at original paper size. All dimensions to be checked on site. Immediately report any discrepancies, errors or omissions on this document to the originator. If in doubt ask.
Source File:
C253-6 21 Planning Layout

Rev	Date	Drawn	Note
P02	9/5/24	JSJ	Minor amendments as per client comments

Vistry
Partnerships



1 Millers Yard
Roman Way
Market Harborough
Leicestershire
LE16 7PW
T: 01858 464986
brp-architects.com

Client	Vistry Partnerships		
Project Title	Proposed Residential Development Leicester Road Earl Shilton		
Drawing Title	Illustrative Street Elevations		
Drawing Status	Planning		
Scales:	1:200, 1:2000	Original Paper Size:	A1
Drawn By	JSJ	Checked By (if the copy only)	Date
			19.04.24
Document Reference:	C253-BP-00-ZZ-DR-A-4000-P02		

Note: Site levels indicative; levels and house types level splits based on the original Finish Floor Level Strategy, drawings 24000-101 as provided by Vistry Partnerships 25.04.24.