




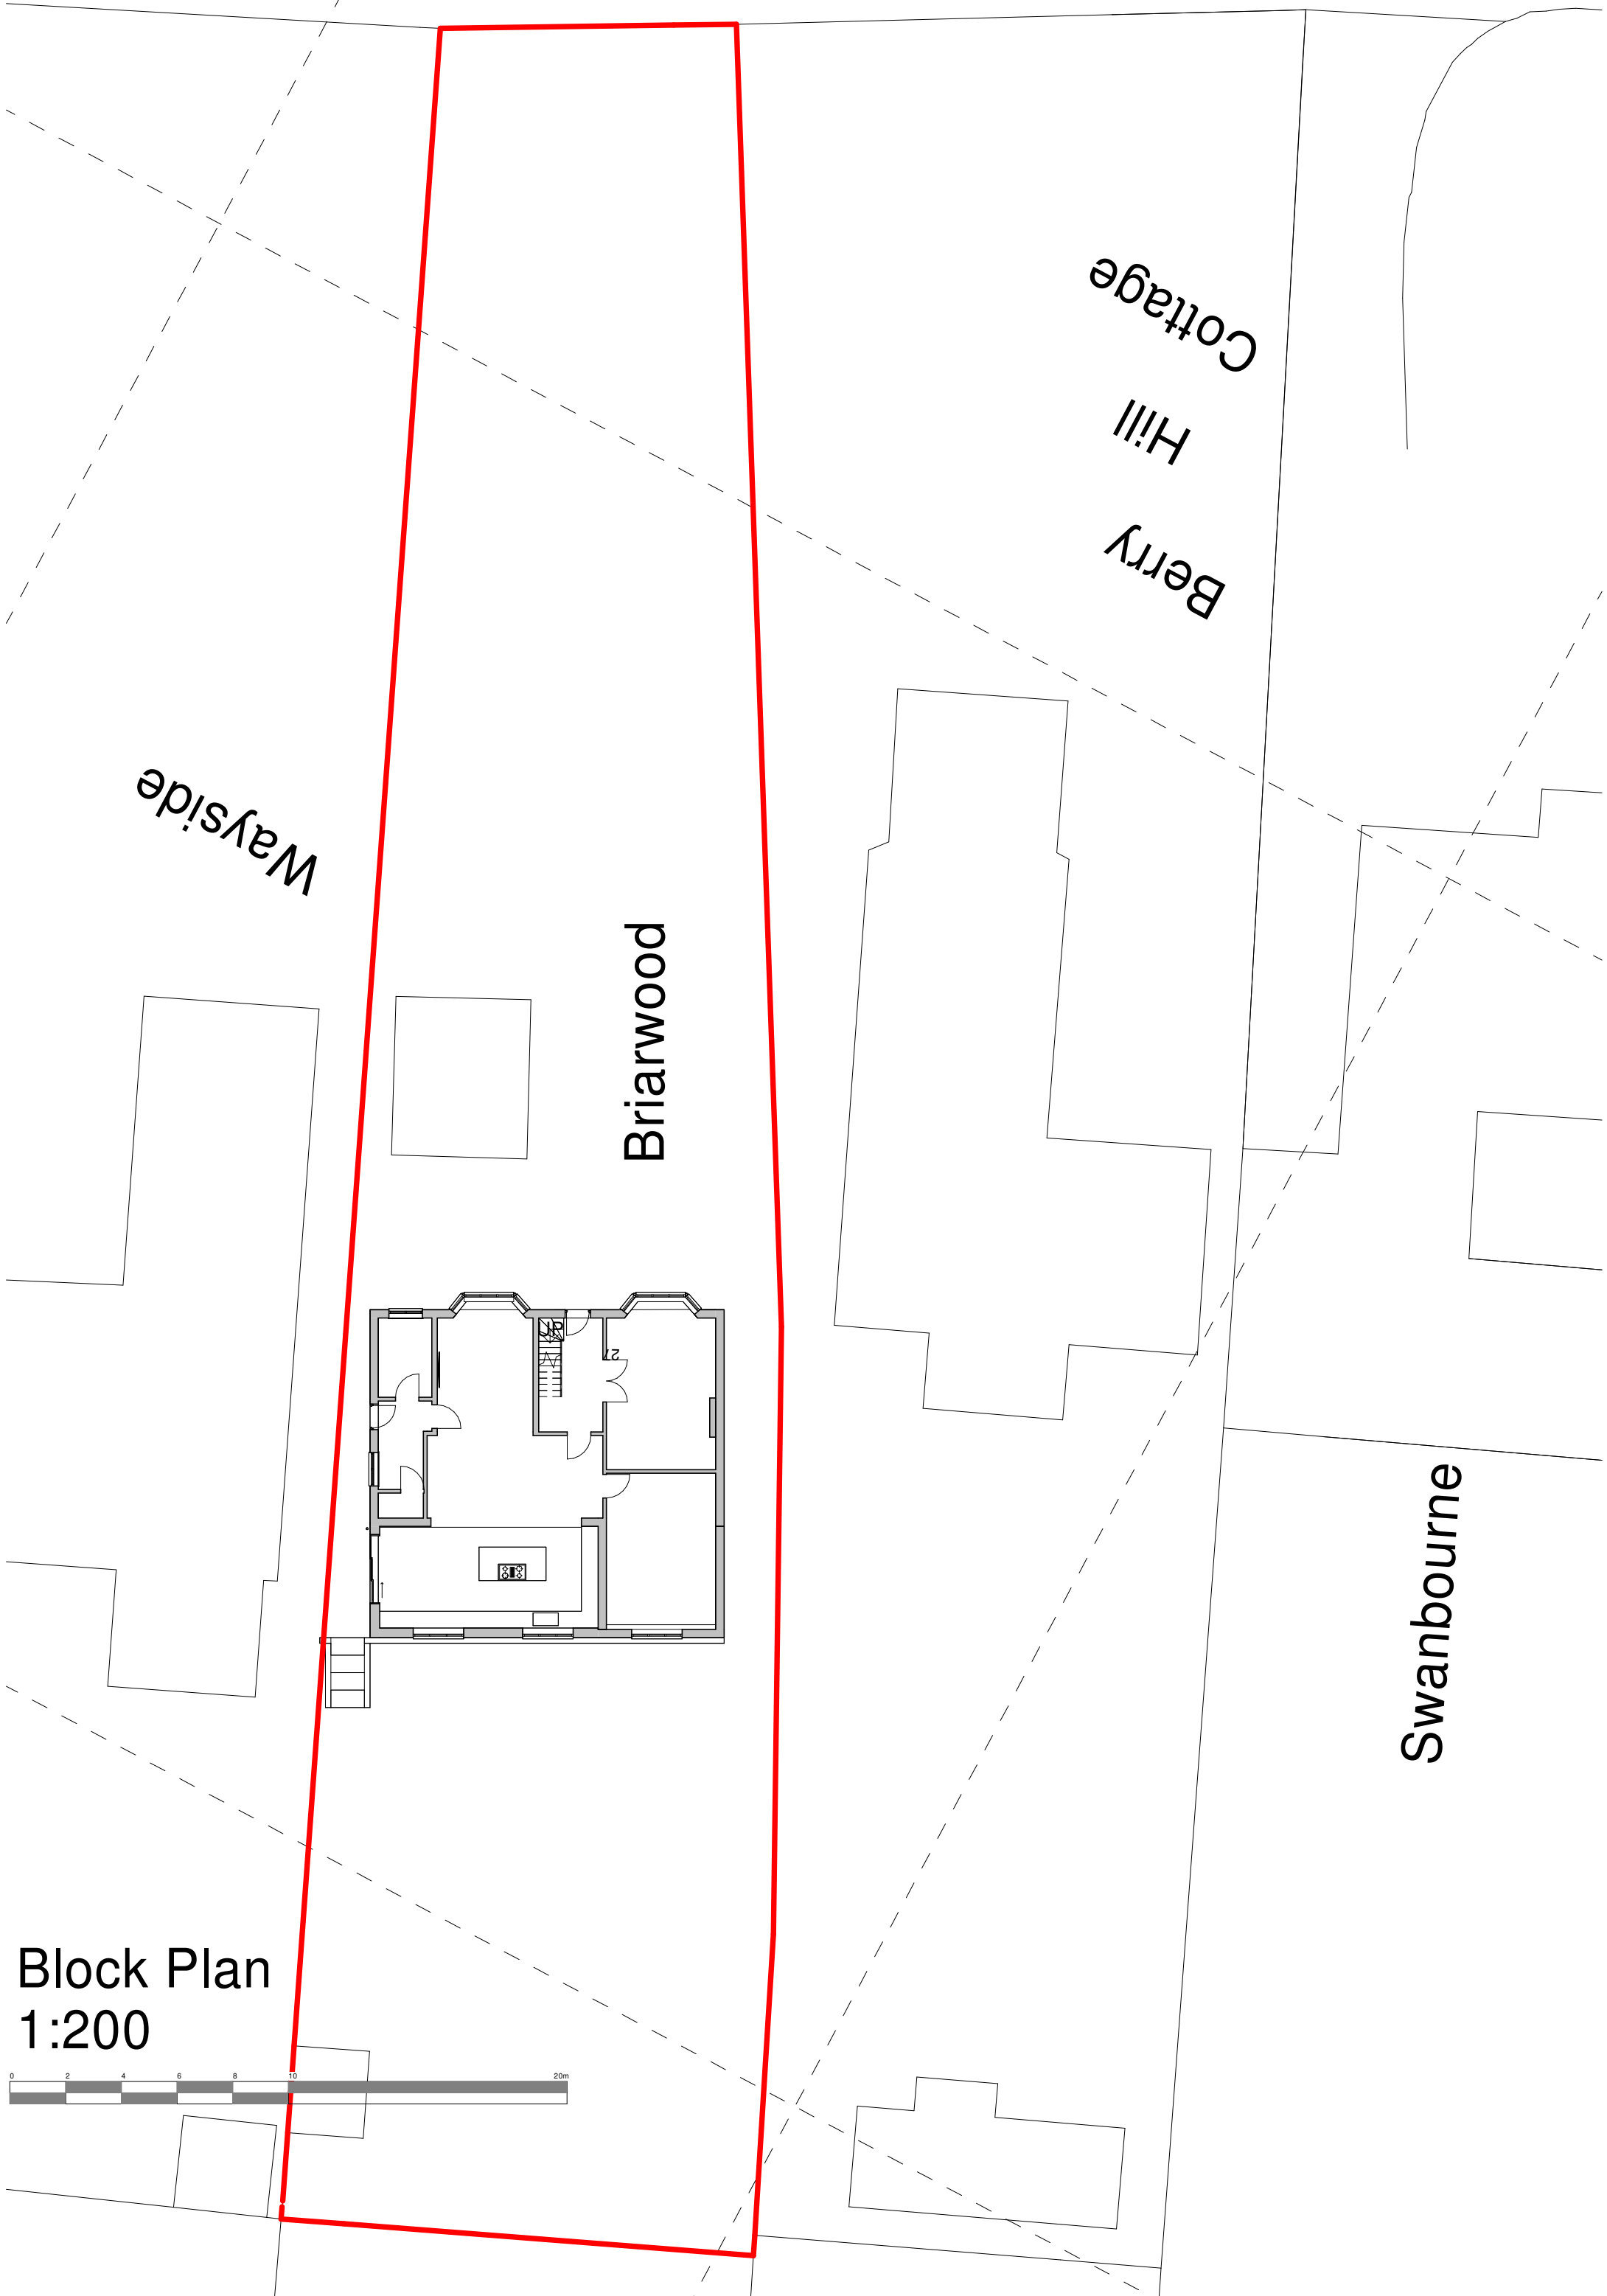

Block Plan
1:200

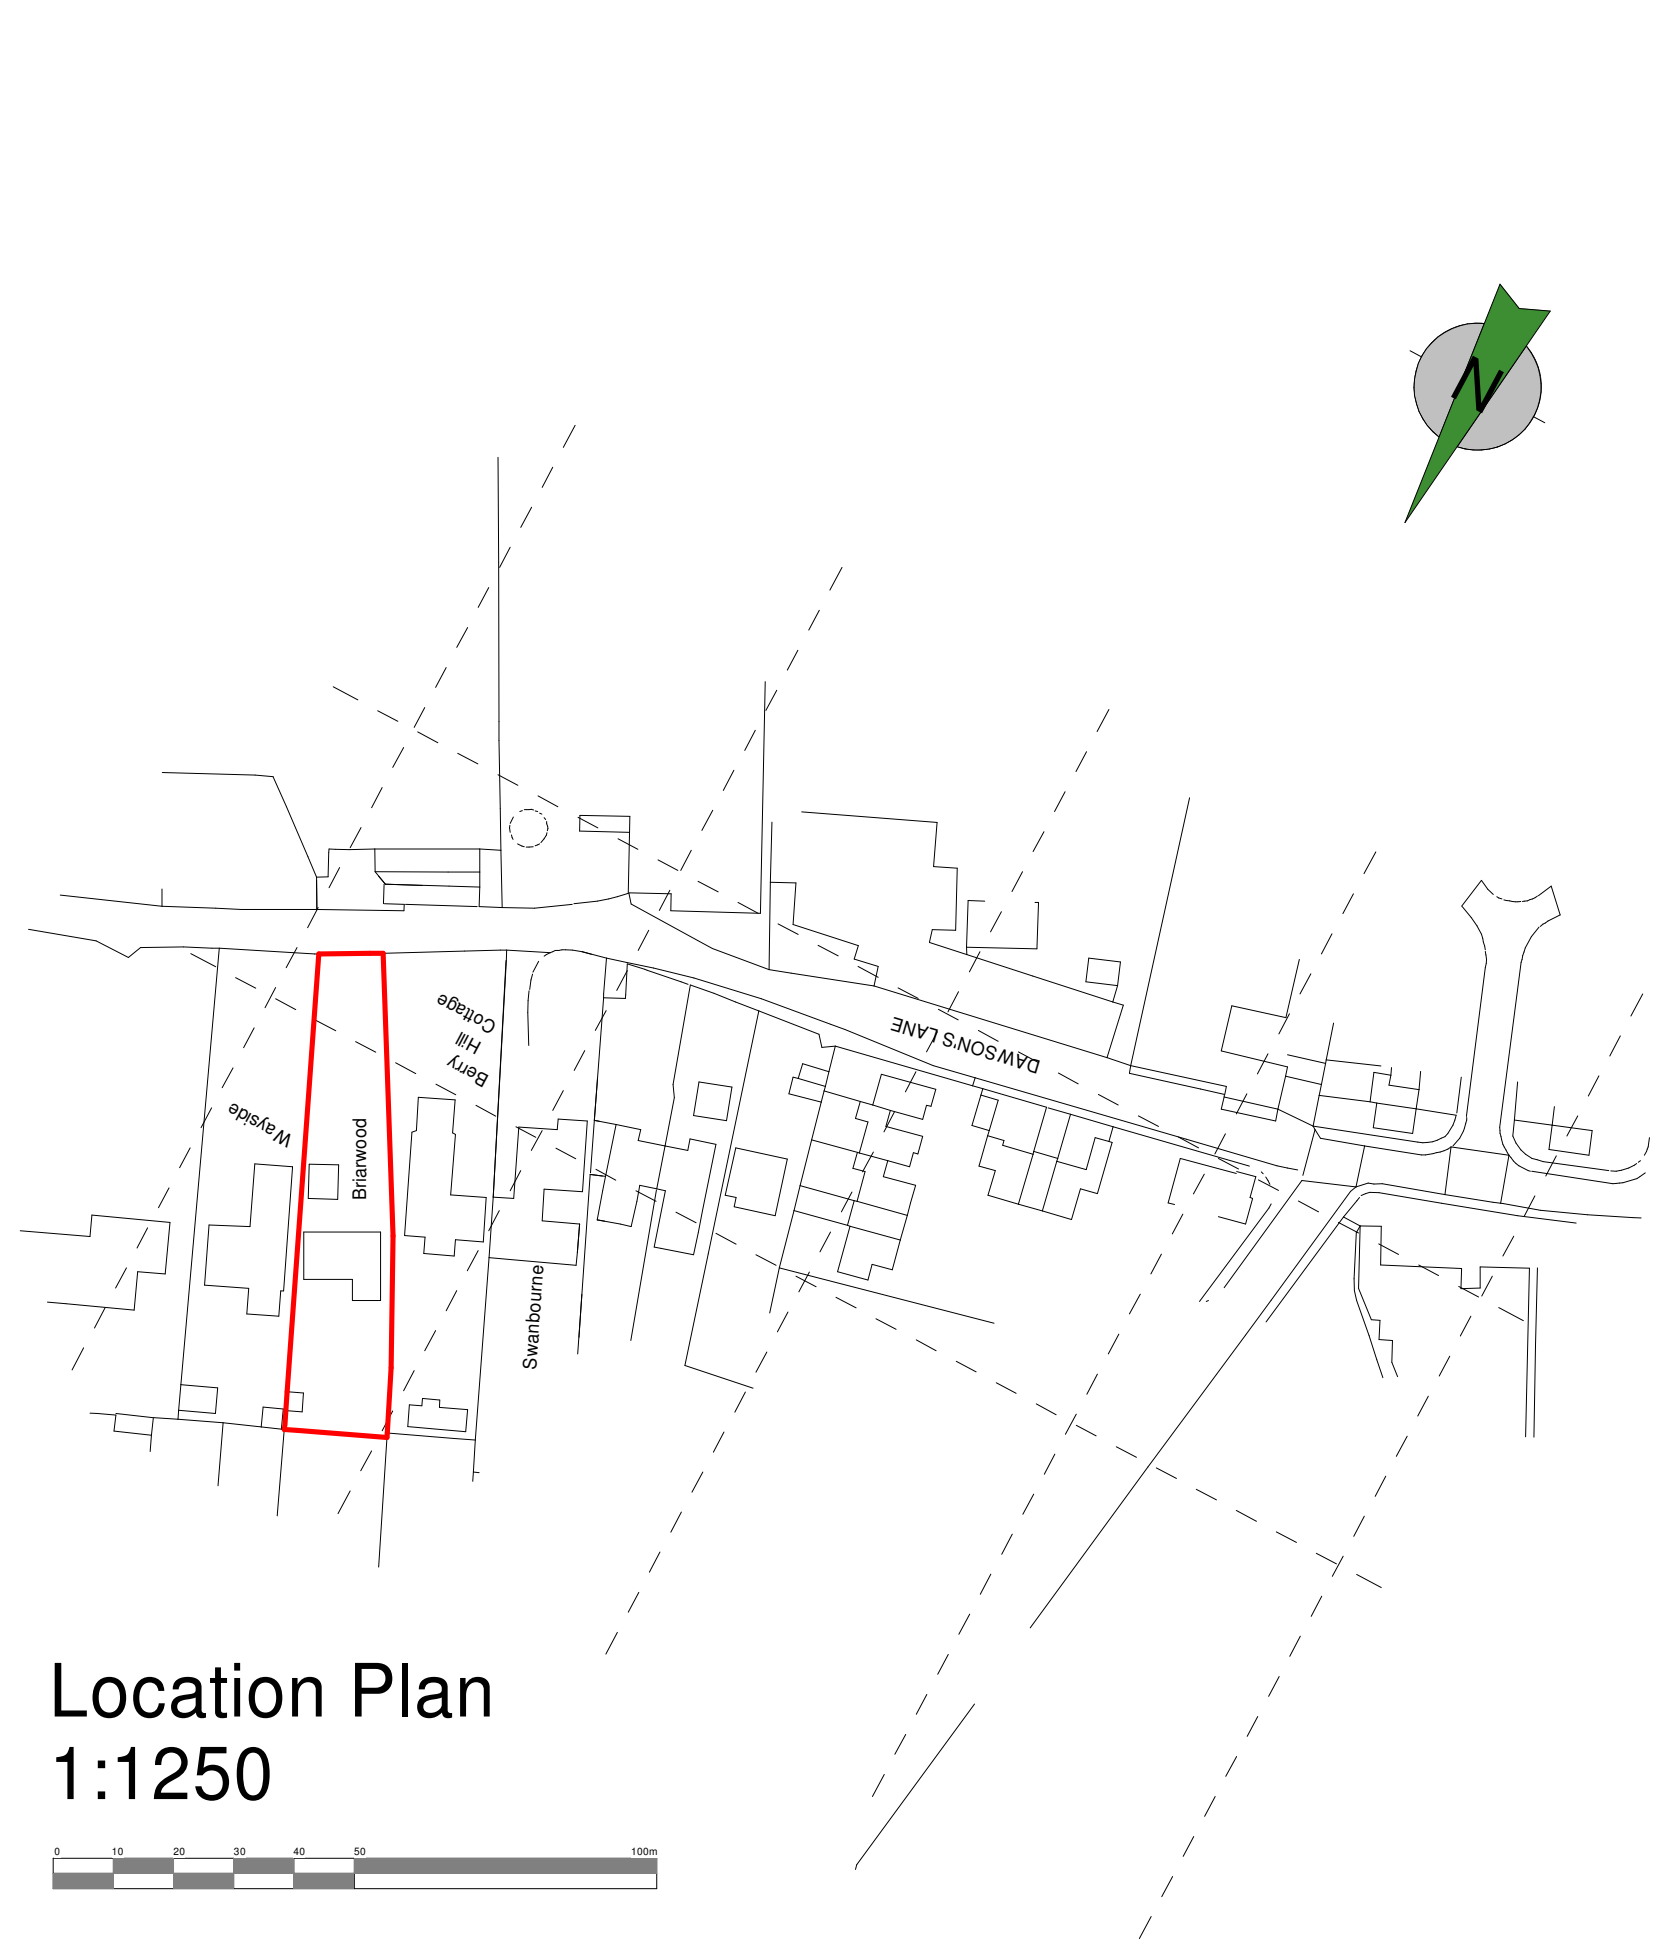

Location Plan
1:1250

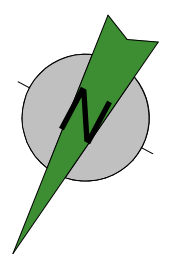

19 Station Road
Hinckley
Leicestershire
LE10 1AW
Tel: 01455 635 665
Fax: 01455 618 971
www.hayward-architects.co.uk

Client			Mr & Mrs White		
Project Title					
Extension & Alterations Dawsons Lane Barwell					
Drawing Title					
Location & Block Plan					
Scale		Date		Sheet	
1:200 / 1:1250		May 2024		A2	
Author		Checked by			
MO		SS			
Job No.			Drawing No.		
24/32			06		
Status					
Planning					

THE COPYRIGHT OF THIS DRAWING IS VESTED IN HAYWARD ARCHITECTS LTD.
REPRODUCTION IN ANY FORM, EITHER IN WHOLE OR IN PART IS FORBIDDEN WITHOUT
THE PRIOR WRITTEN PERMISSION OF THE COPYRIGHT HOLDER. DO NOT SCALE FROM
DRAWING AND ONLY FIGURED DIMENSIONS ARE TO BE USED