
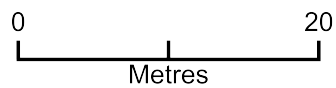


Barwell medical centre

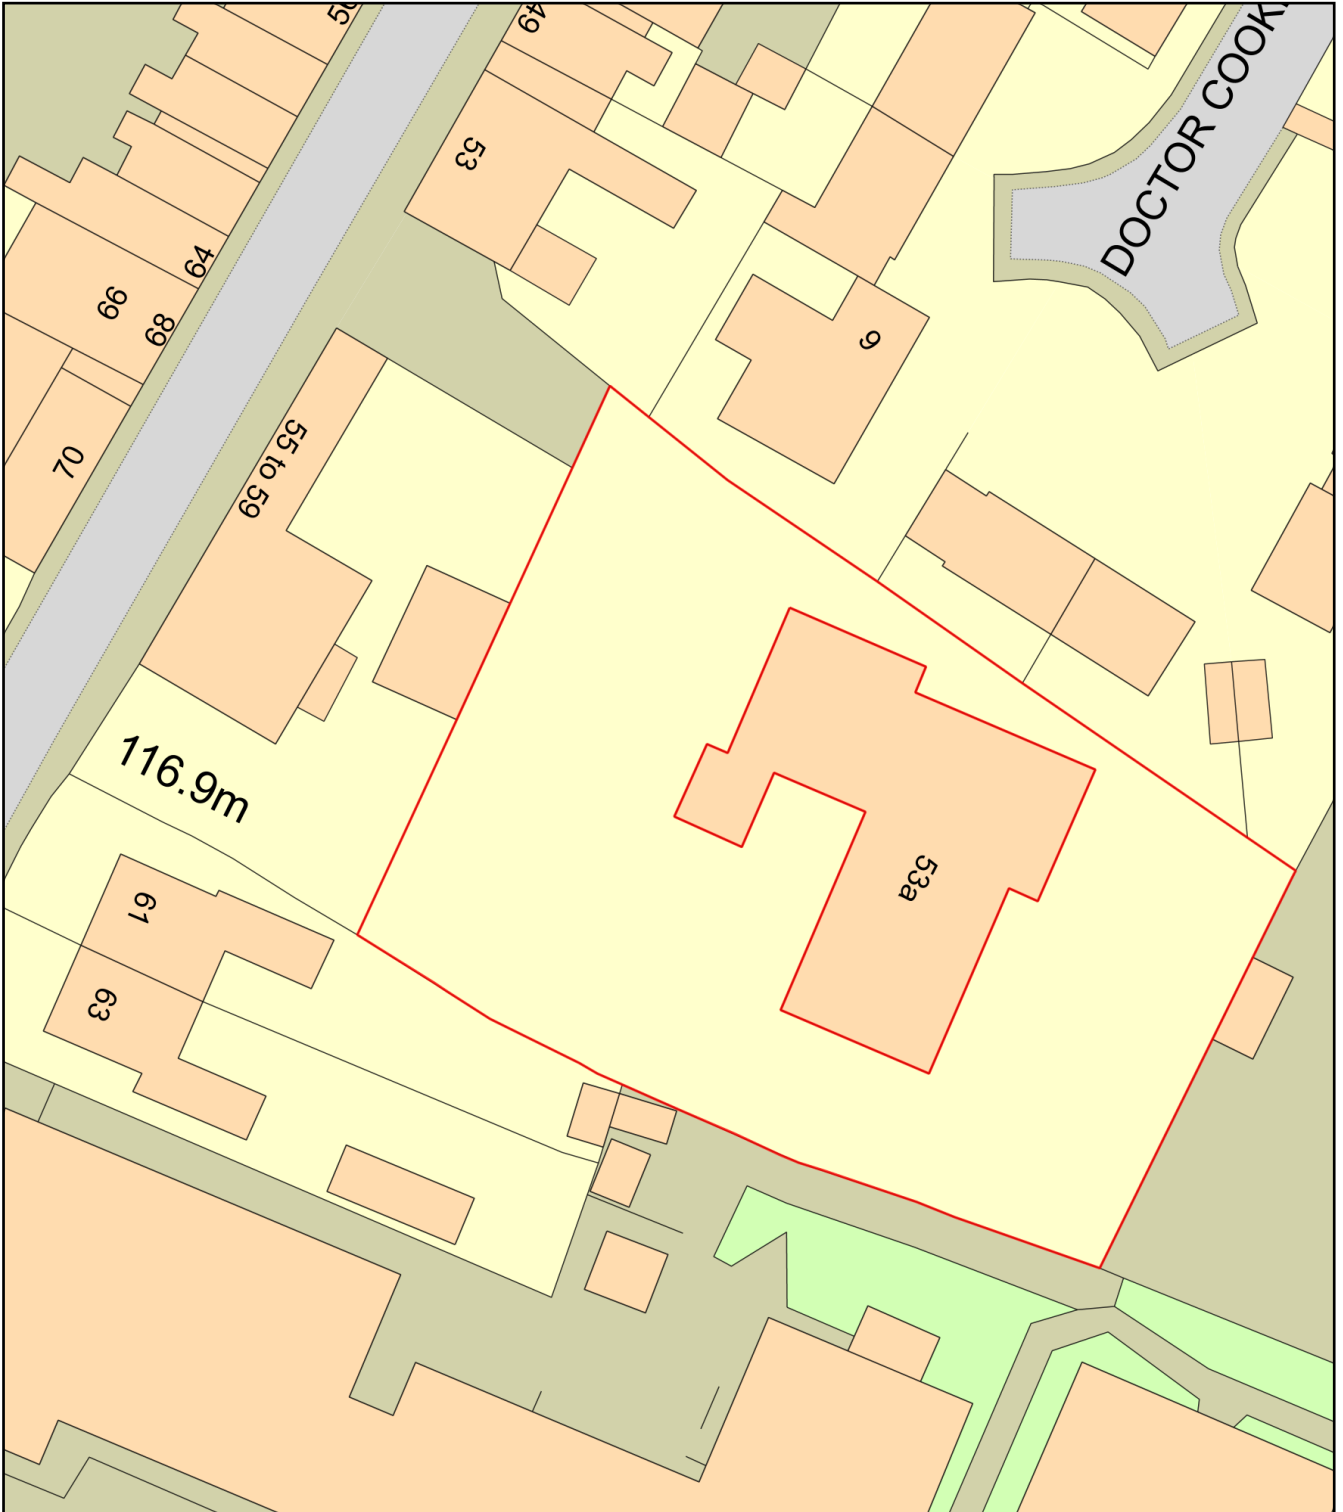

Plan Produced for: Gemma Farnell

Date Produced: 22 May 2024

Plan Reference Number: TQRQM24143174656047

Scale: 1:500 @ A4