



Orton on the Hill

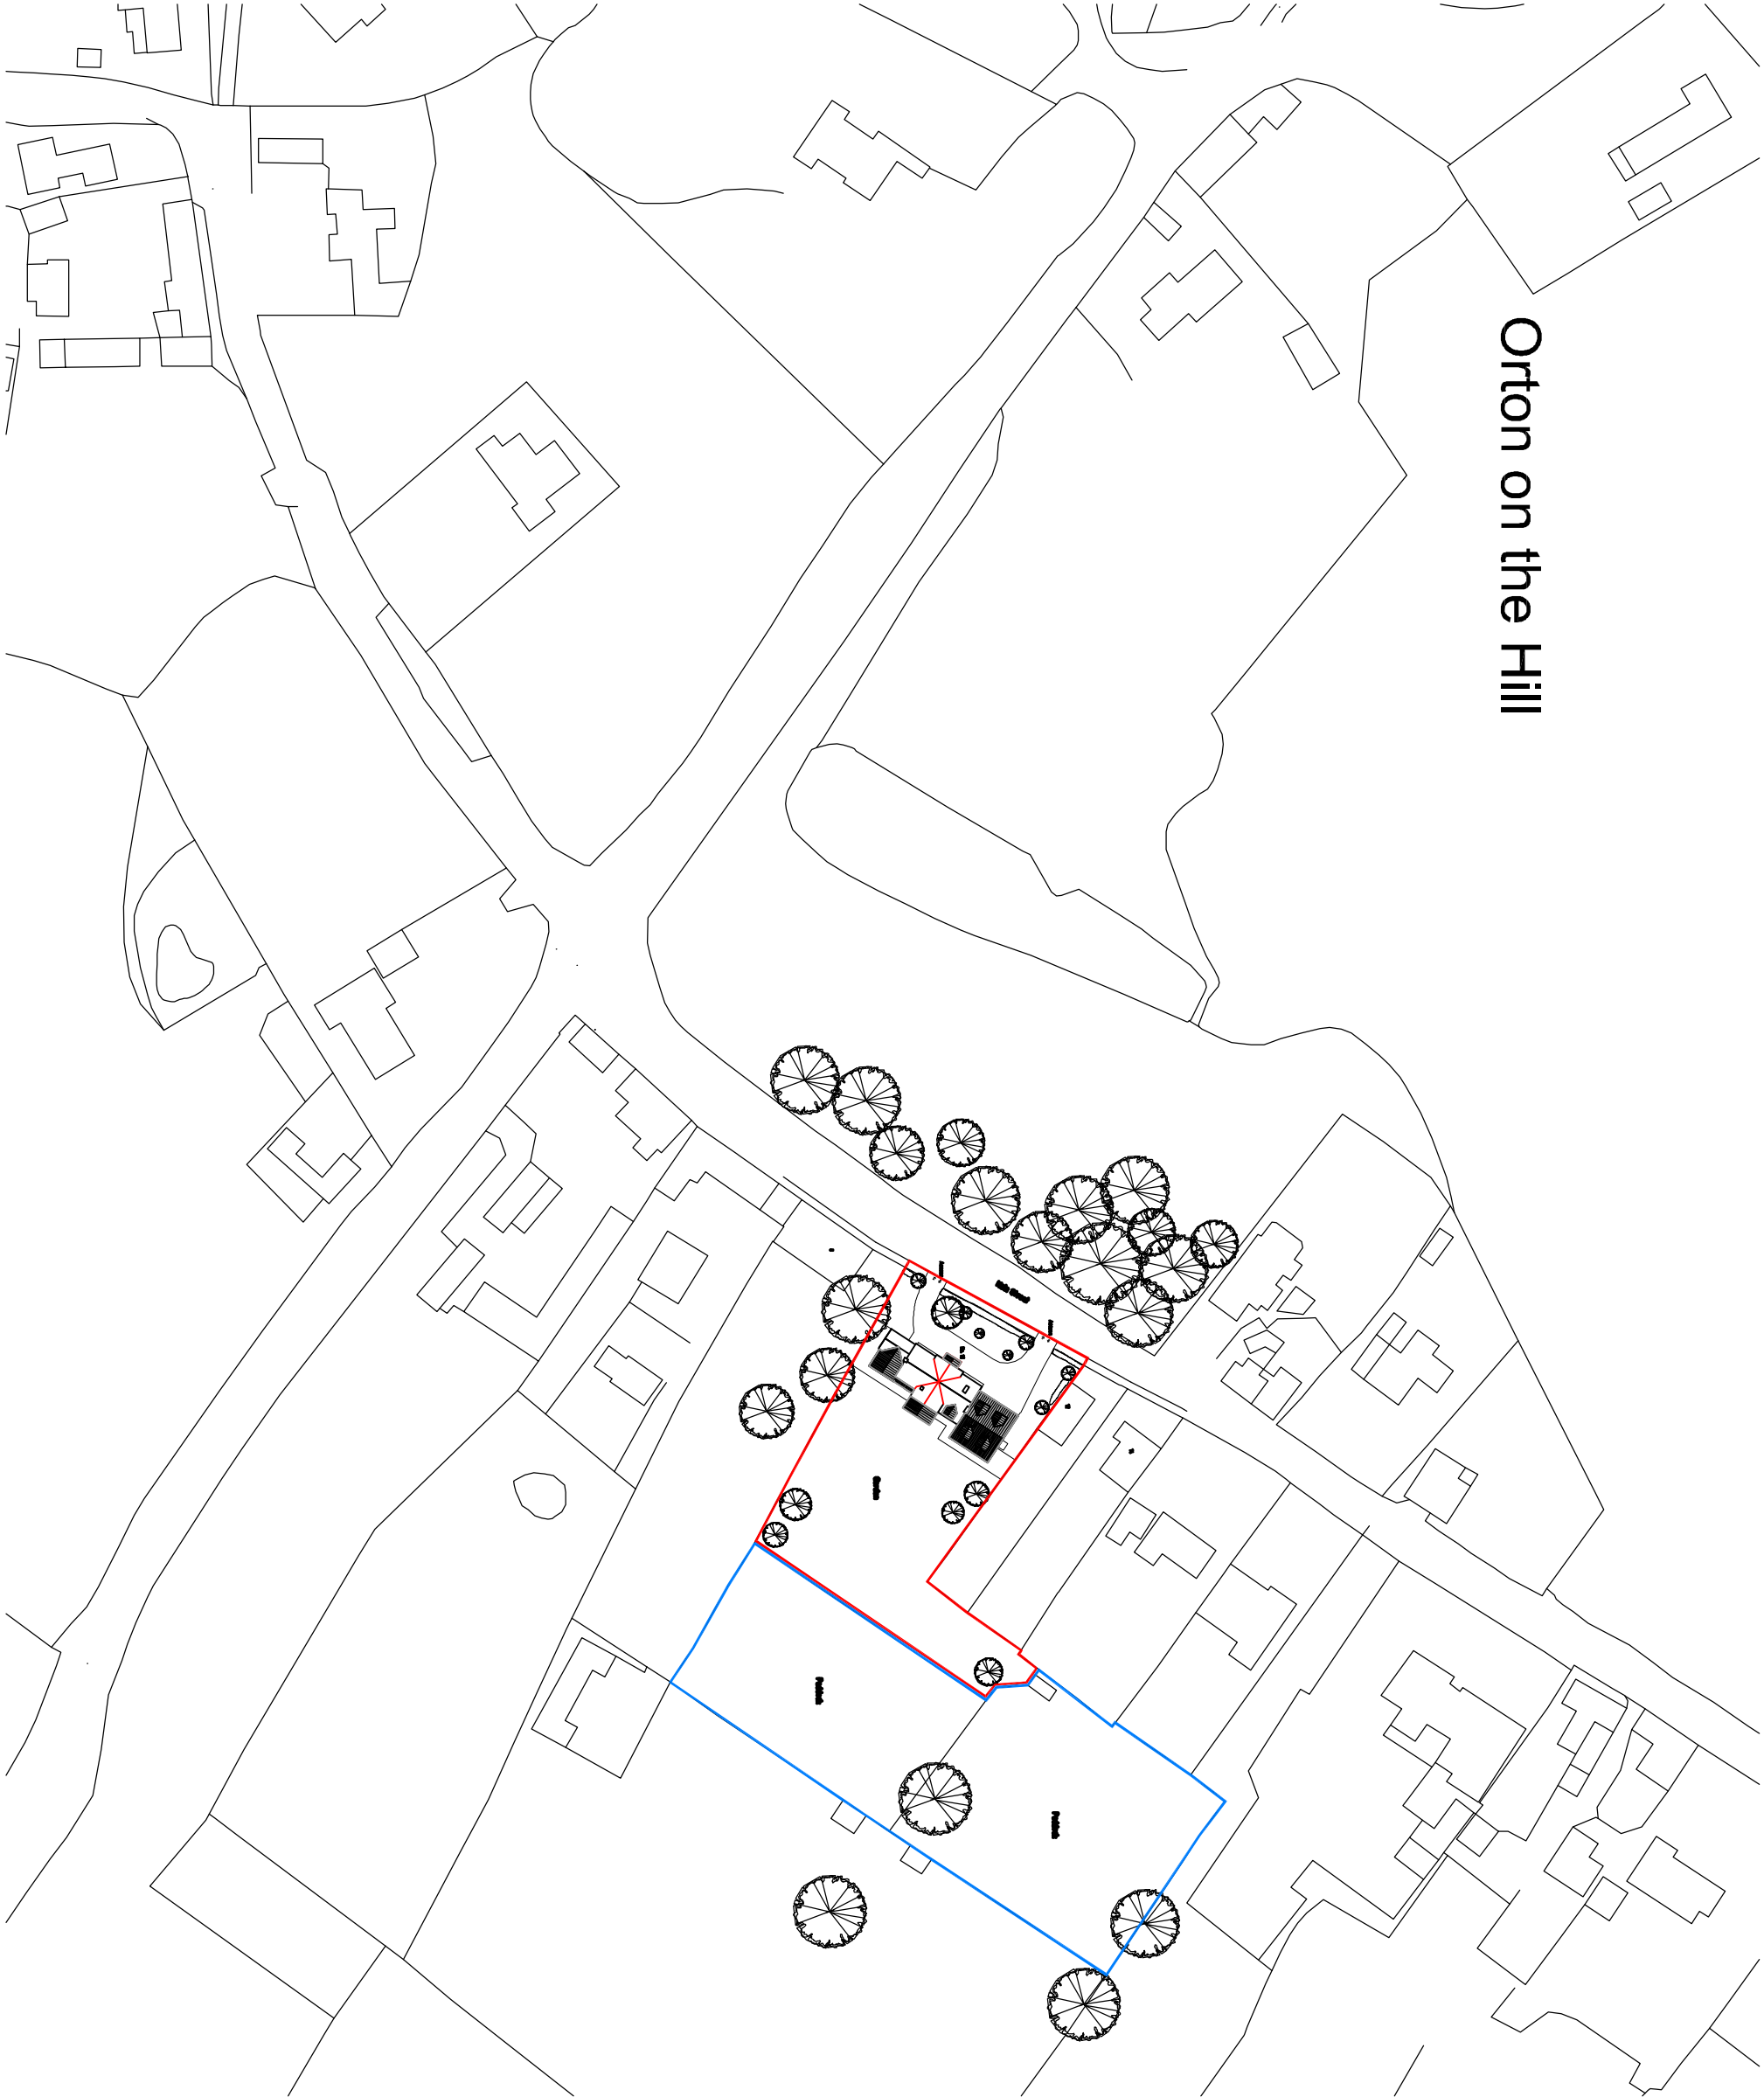

This drawing is issued for the sole and exclusive use of the named recipient. Distribution to any third party is on the strict understanding that no liability is accepted by Pick Everard for any discrepancies, errors or omissions that may be present, and no guarantee is offered as to the accuracy of information shown

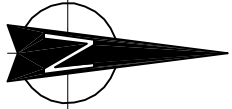

SITE AREA = 5,900 sq.m. / 0.59 Hectares

Application site area
Additional land within ownership (Paddocks)
Extents of extension

B	Blue line for additional land within ownership added.	14.07.11	STW	BPF
A	FIRST ISSUE	11.05.11	SM	BPF
Revisions		Date	Drawn	Chkd

Client
Mr & Mrs Richardson
10 Main Street
Orton on the Hill

Architects
Consulting Engineers
Project Managers
Surveyors
PICK EVERARD
Halford House
Charles Street
Leicester
LE1 1HA
Phone 0116 223 4400
Fax 0116 223 4411/2233
consultants@pick-everard.co.uk
www.pick-everard.co.uk

Project
**Proposed Extension &
Internal Alterations**

Drawing Title	Status
SITE LOCATION PLAN	PLANNING
Scale - unless otherwise stated 1:1250 of A3	
Drawing Number	Rev
110246/A/100	B