
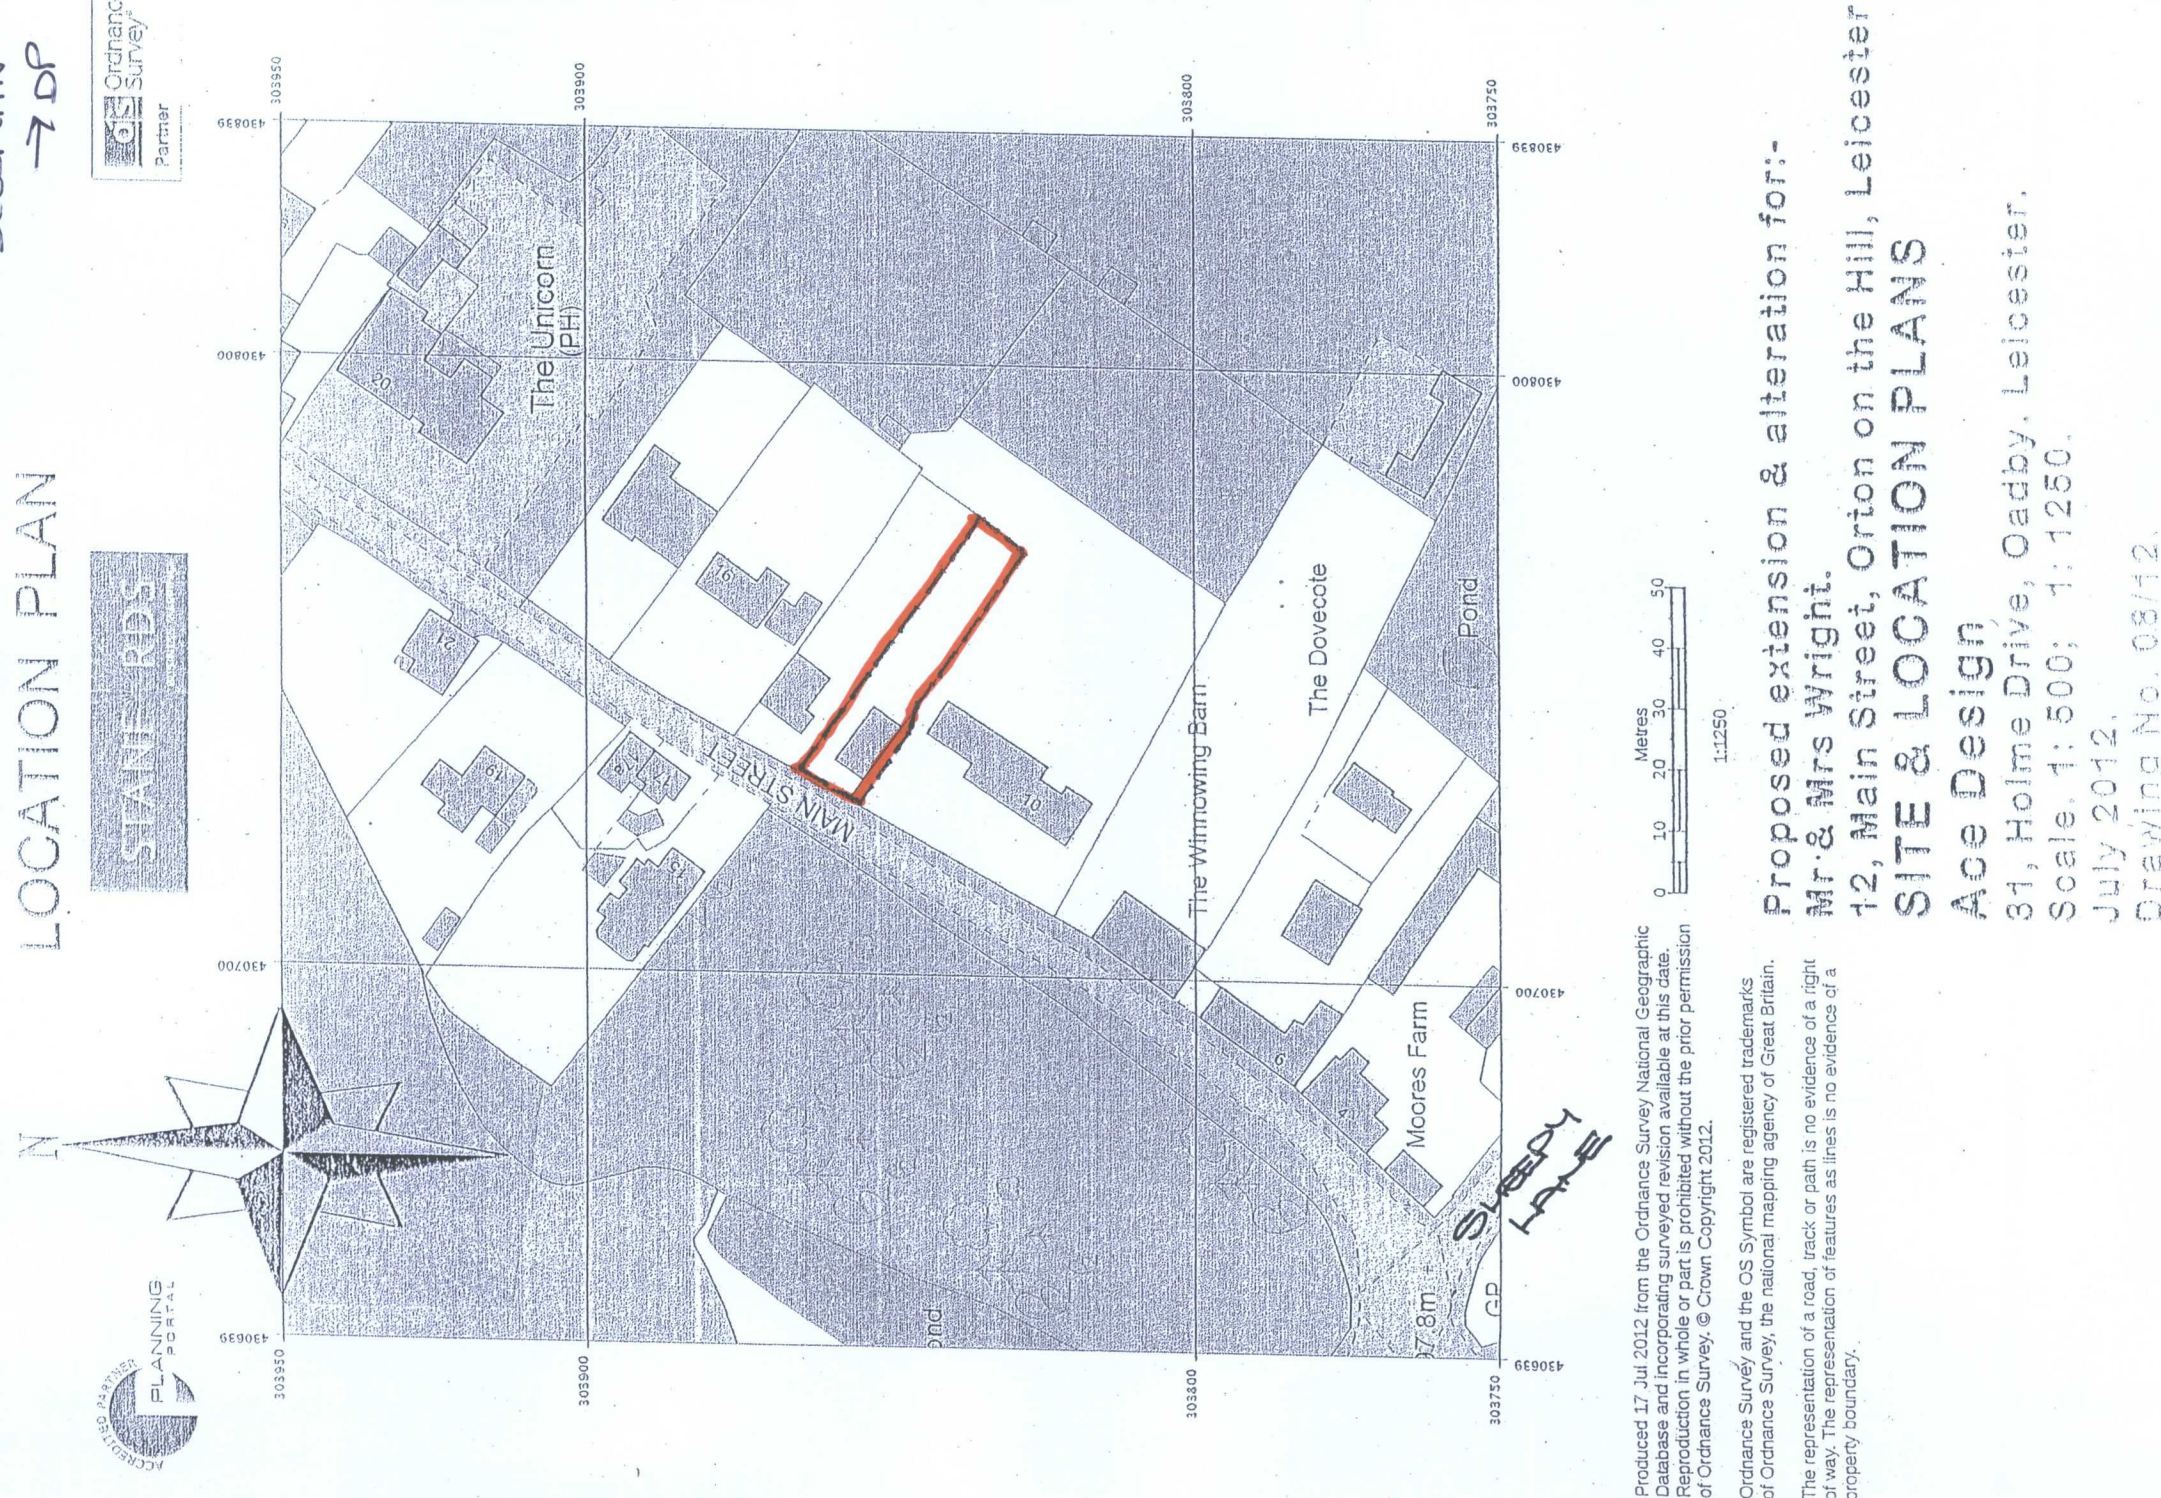


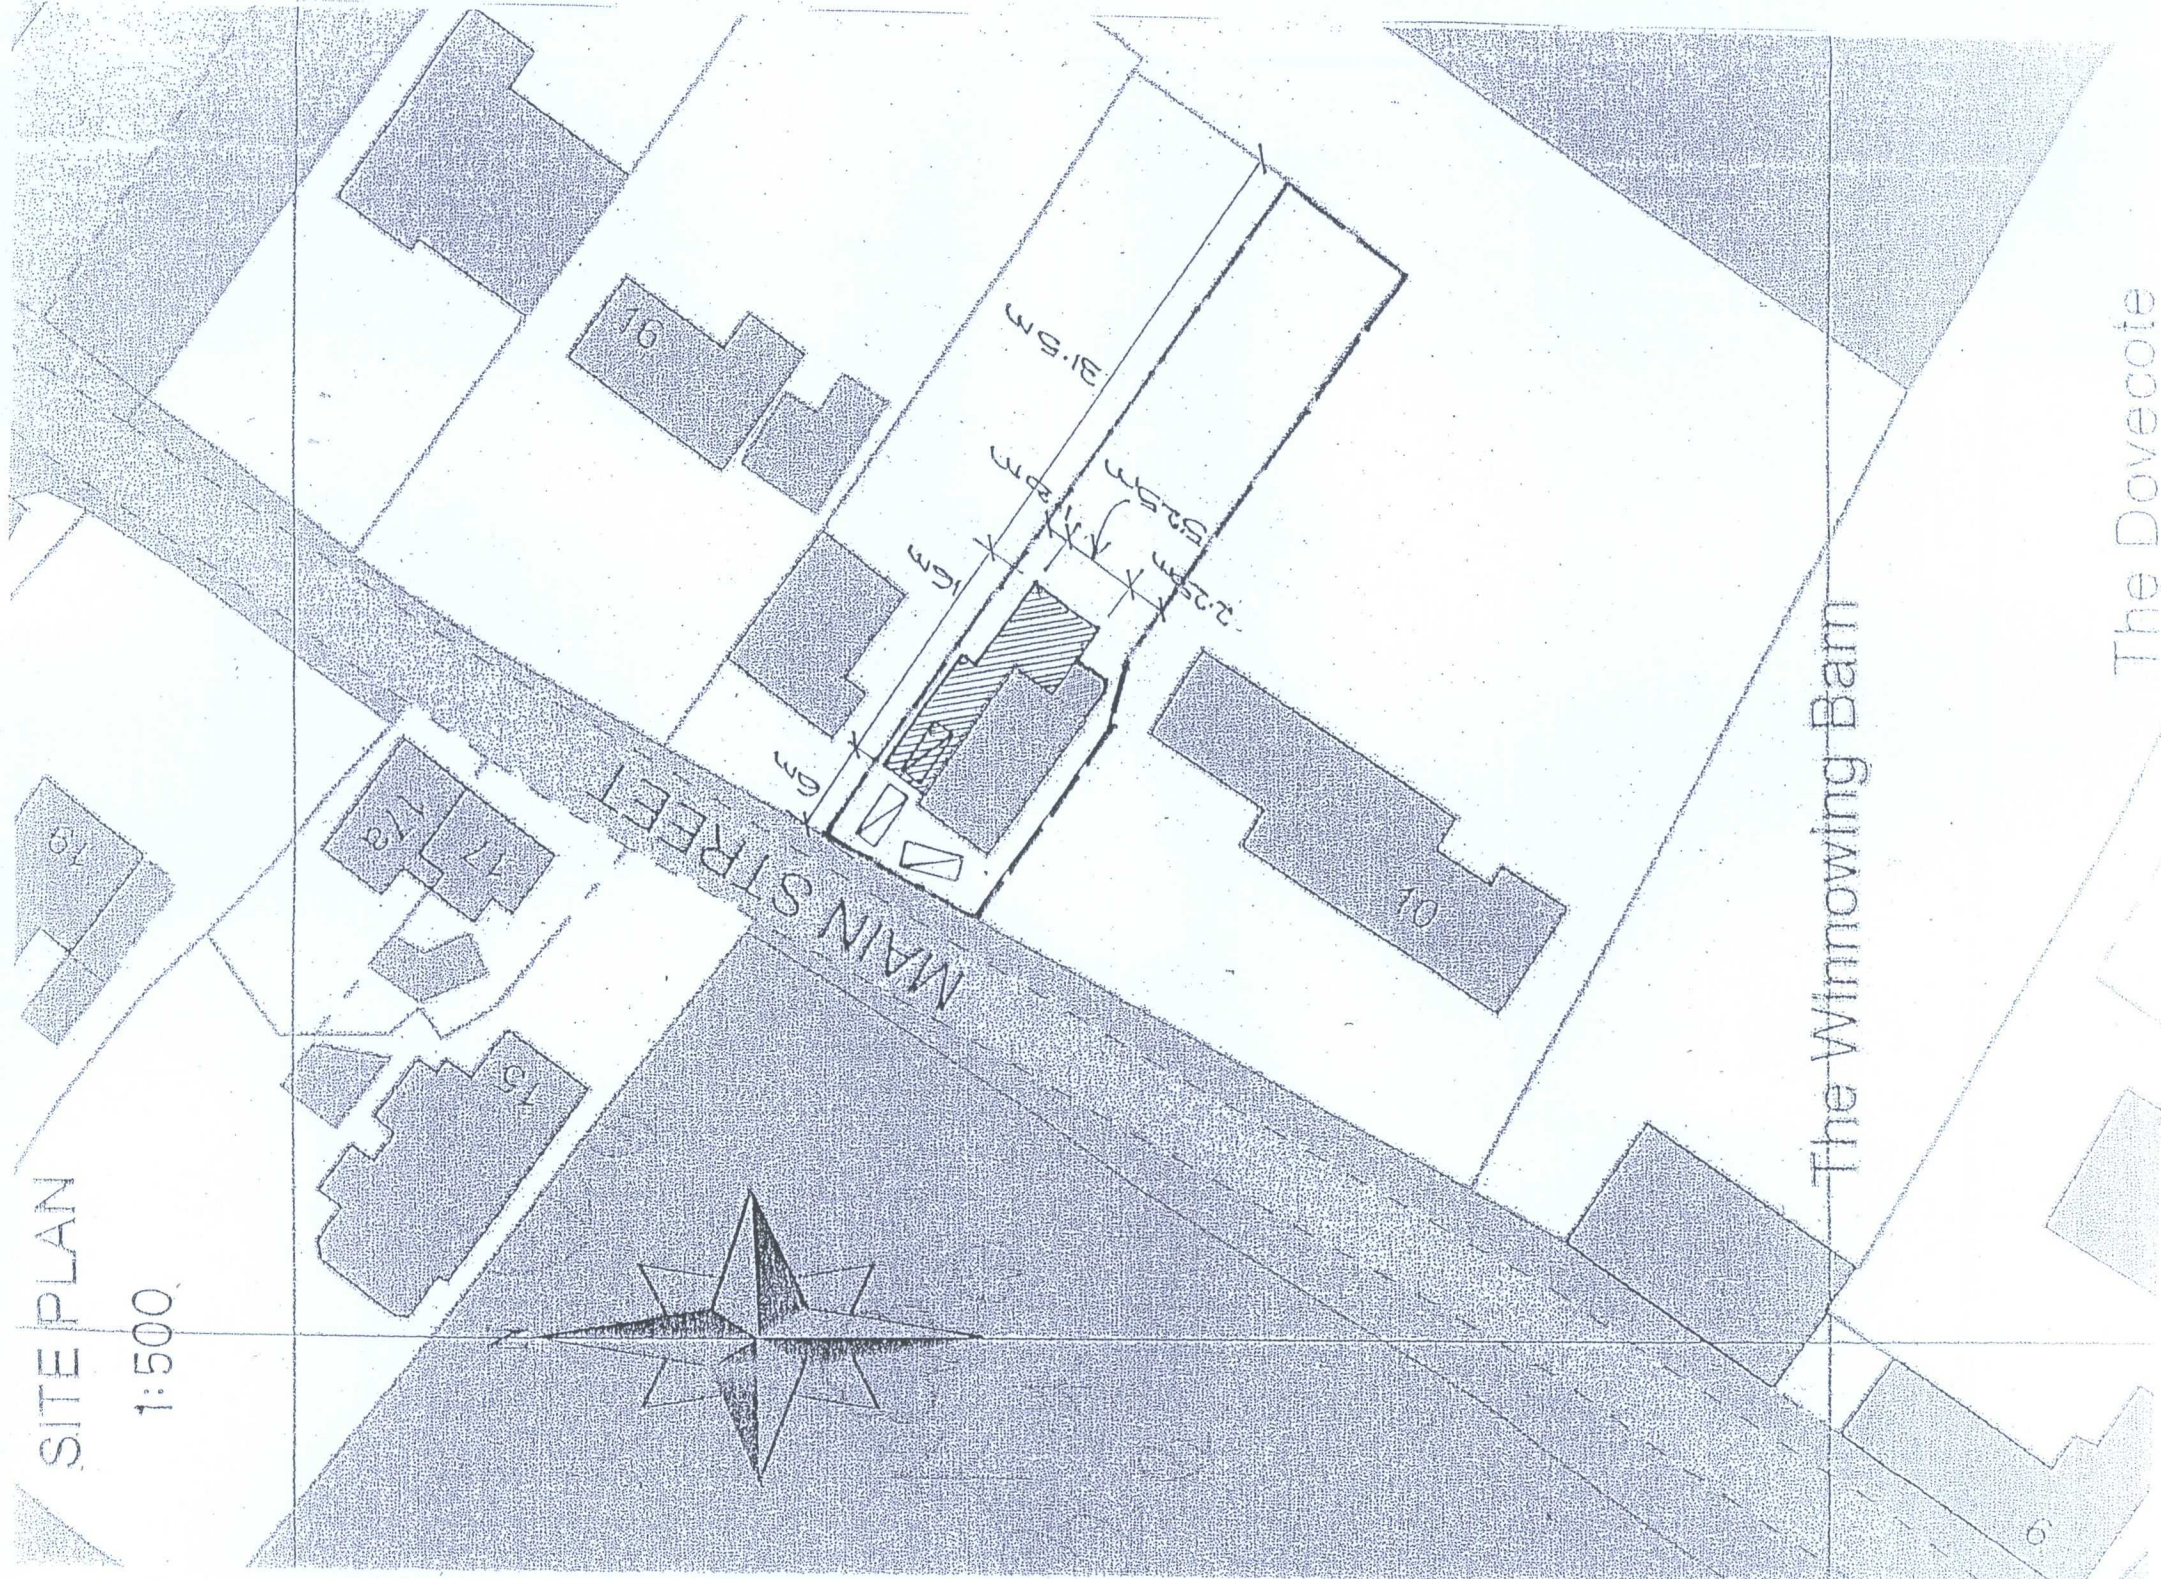

DCOSPLAN
→ DP

Ordnance Survey
Partner

STANFORDS

PLANNING
PORTAL

Produced 17 Jul 2012 from the Ordnance Survey National Geographic Database and incorporating surveyed revision available at this date. Reproduction in whole or part is prohibited without the prior permission of Ordnance Survey. © Crown Copyright 2012.

Ordnance Survey and the OS Symbol are registered trademarks of Ordnance Survey, the national mapping agency of Great Britain.

The representation of a road, track or path is no evidence of a right of way. The representation of features as lines is no evidence of a property boundary.

Proposed extension & alteration for:-
Mr & Mrs Wright.
12, Main Street, Orton on the Hill, Leicester

SITE & LOCATION PLANS

Ace Design
31, Holme Drive, Oadby, Leicester.
Scale: 1:500; 1:1250.
July 2012.
Drawing No. 08/12.

VERSION 1.0 12/08/2012/MS PDF