


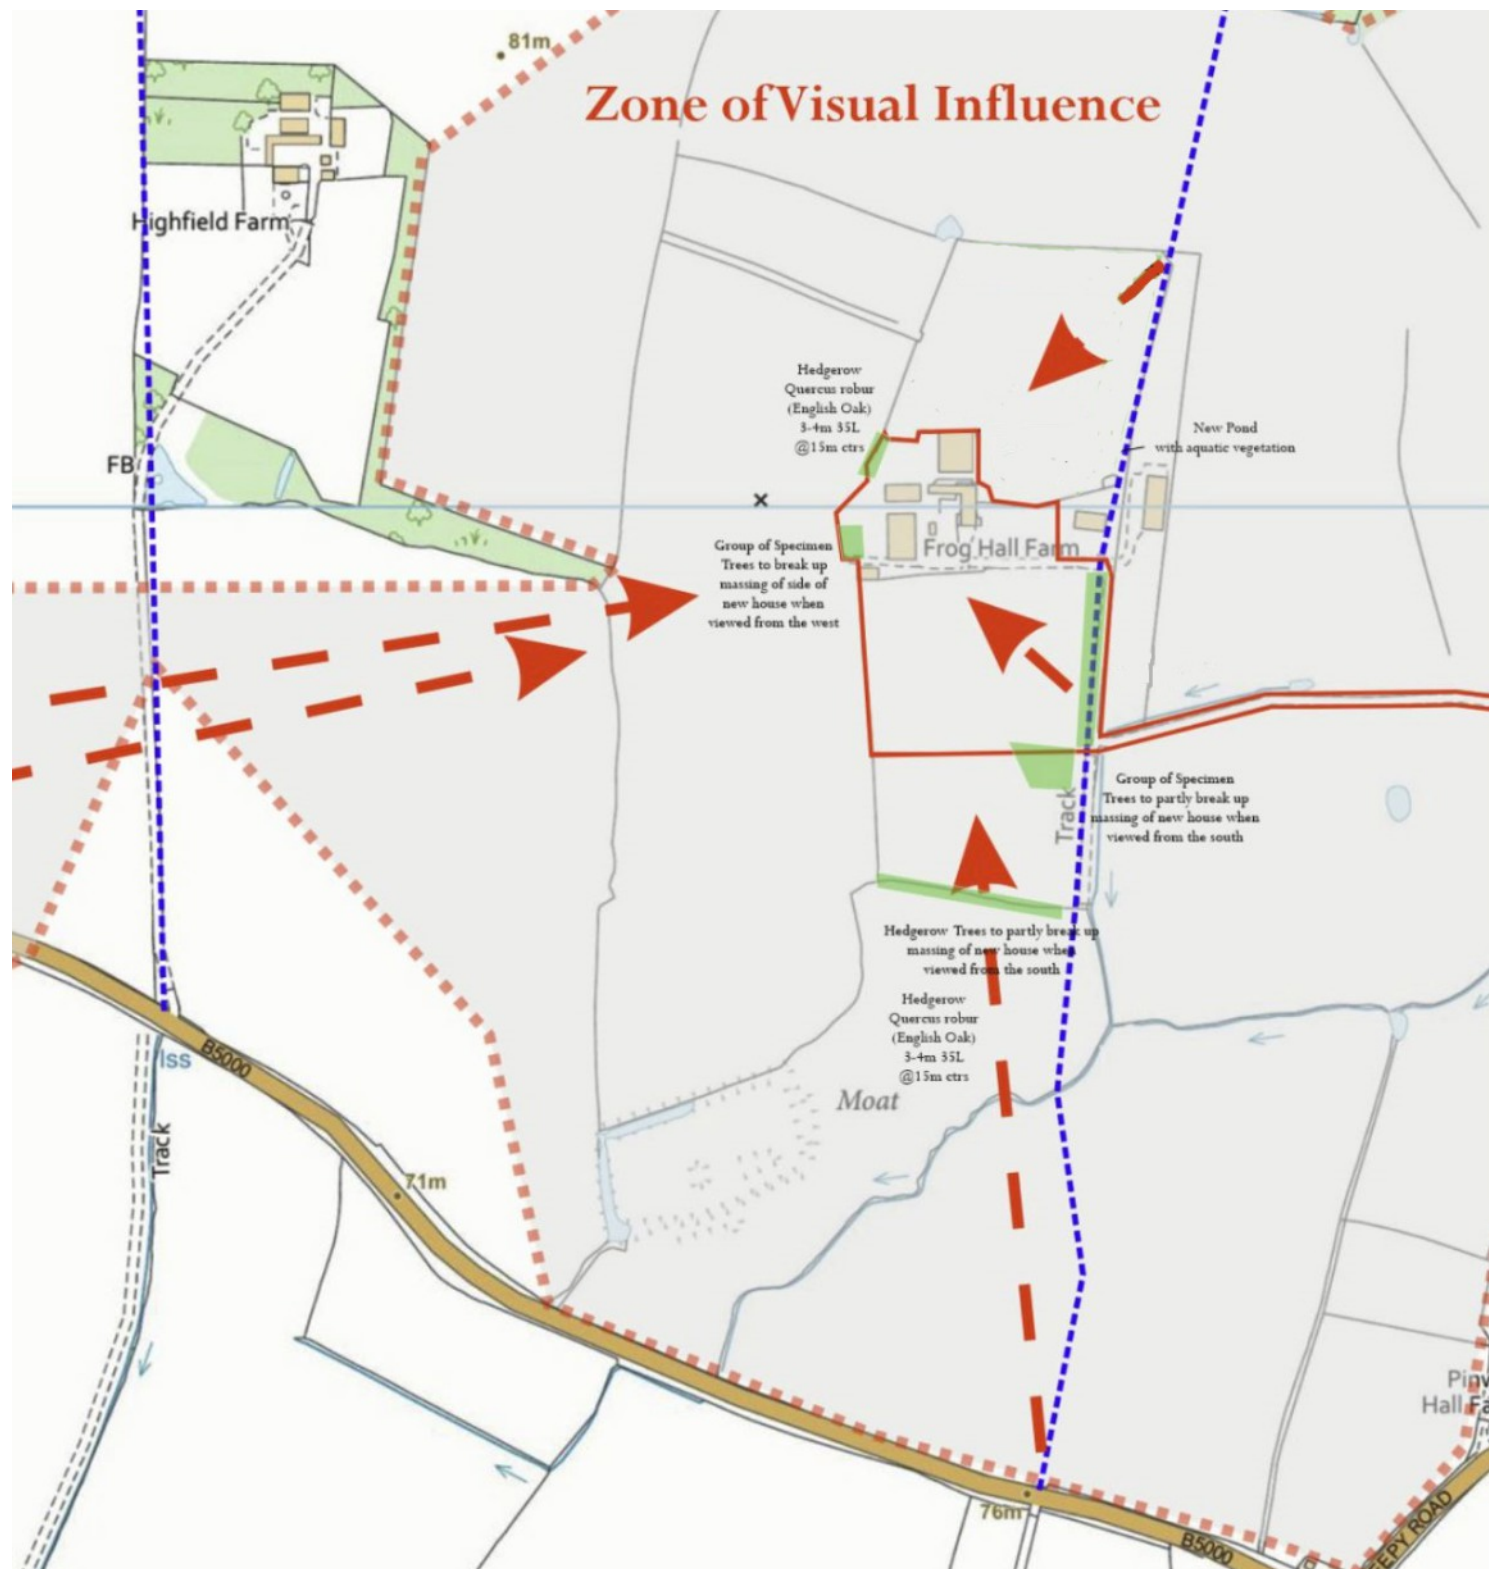

Landscape Mitigation Plan

Proposed Replacement Dwelling

Frog Hall Farm, Crow Lane, Sheepy Magna, CV9 2QX

Drawing No. FH502D 1/5000 @A3 22/02/24

David Hickie Associates

Landscape Architecture and Environmental Planning