


BLOCK PLAN scale: 1:500

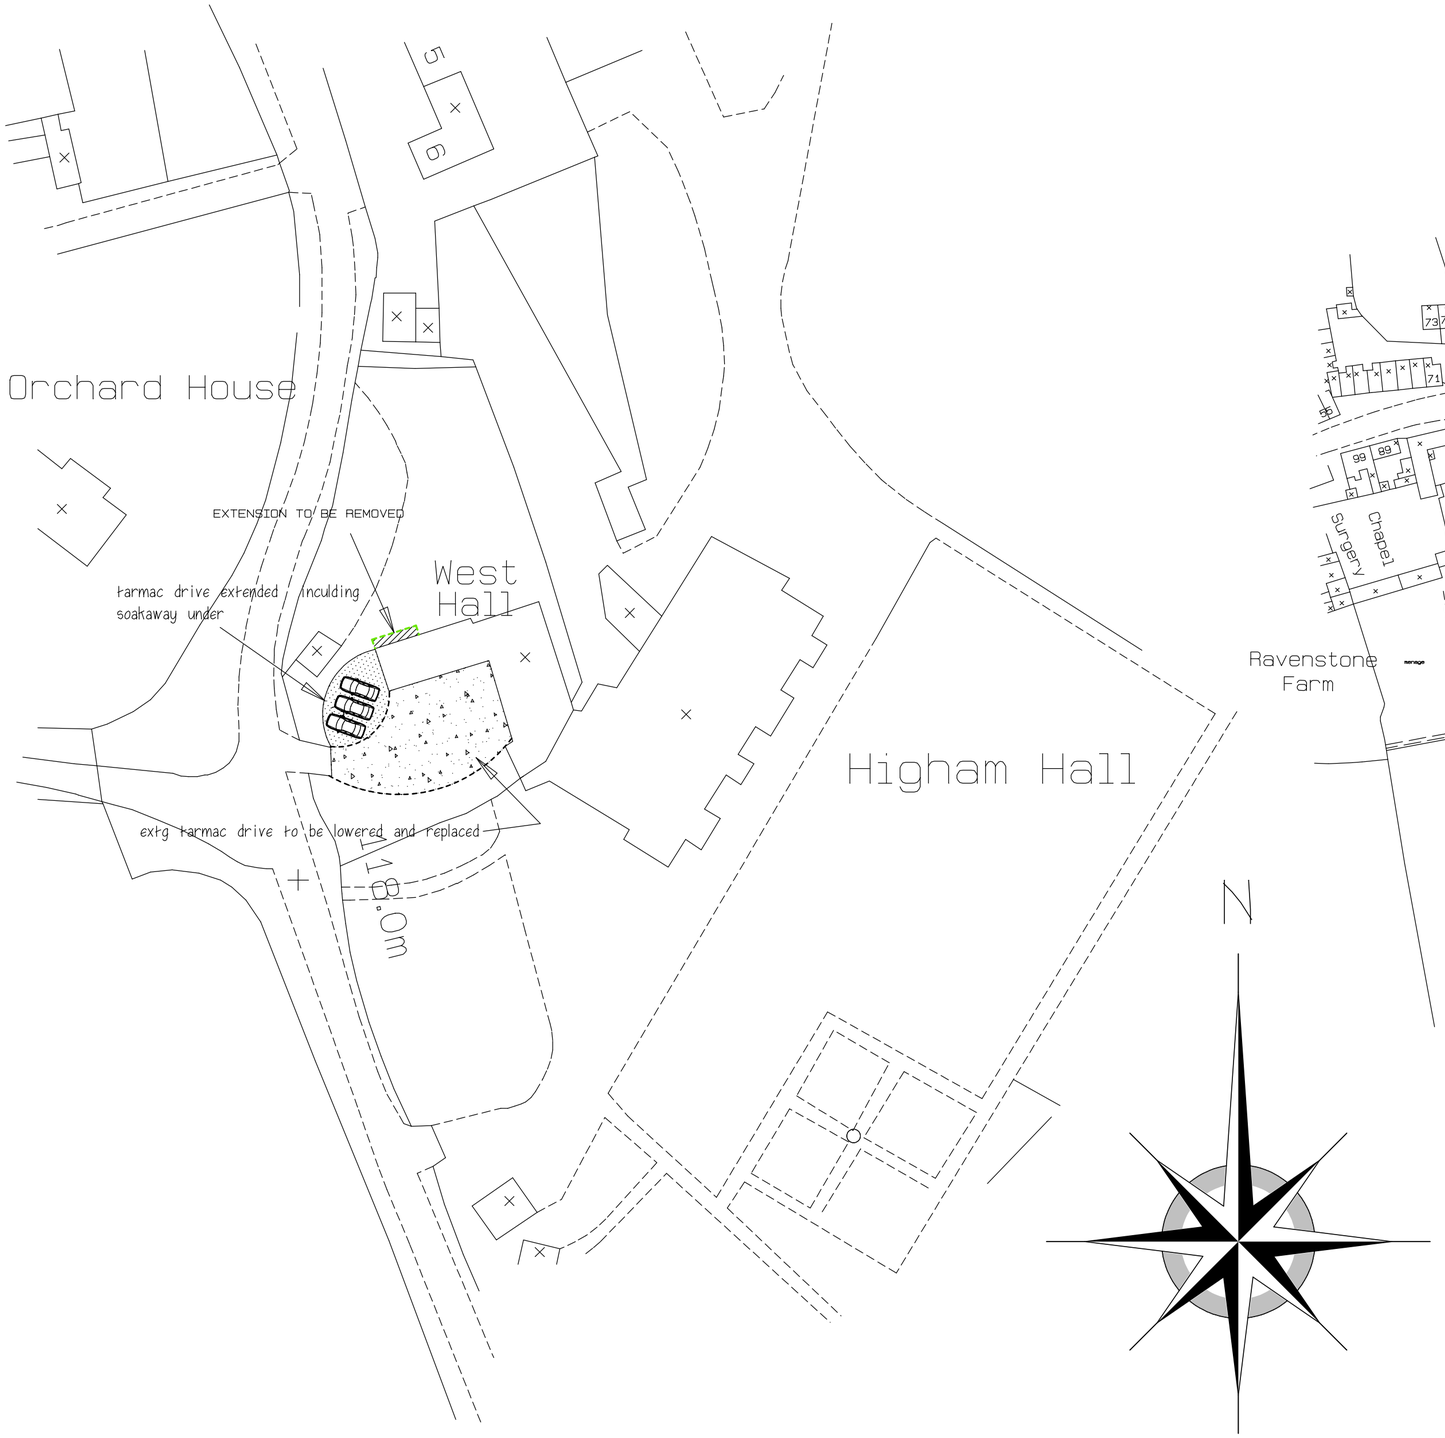

LOCATION PLAN scale: 1:1250

B SCALE 1:1250 31:05:10

rev.

client
MR & MRS J. DAVENPORT

project
WEST HALL, HIGHAM HALL MAIN STREET
HIGH ON THE HILL CV13 6AJ

title
BLOCK & LOCATION PLAN

drawn	page size	scale	ref.	rev.
ARE	A2	1:1250 & 1:500	2009-171-LOCATION B	

EMERY ARCHITECTURAL DESIGN LTD
Greenacres
South Kilworth Road
North Kilworth
Leicestershire
LE17 6HE
Tel: 01858 881702
E-mail: emerydesign@btinternet.com
Chartered Institute of Architectural Technologists