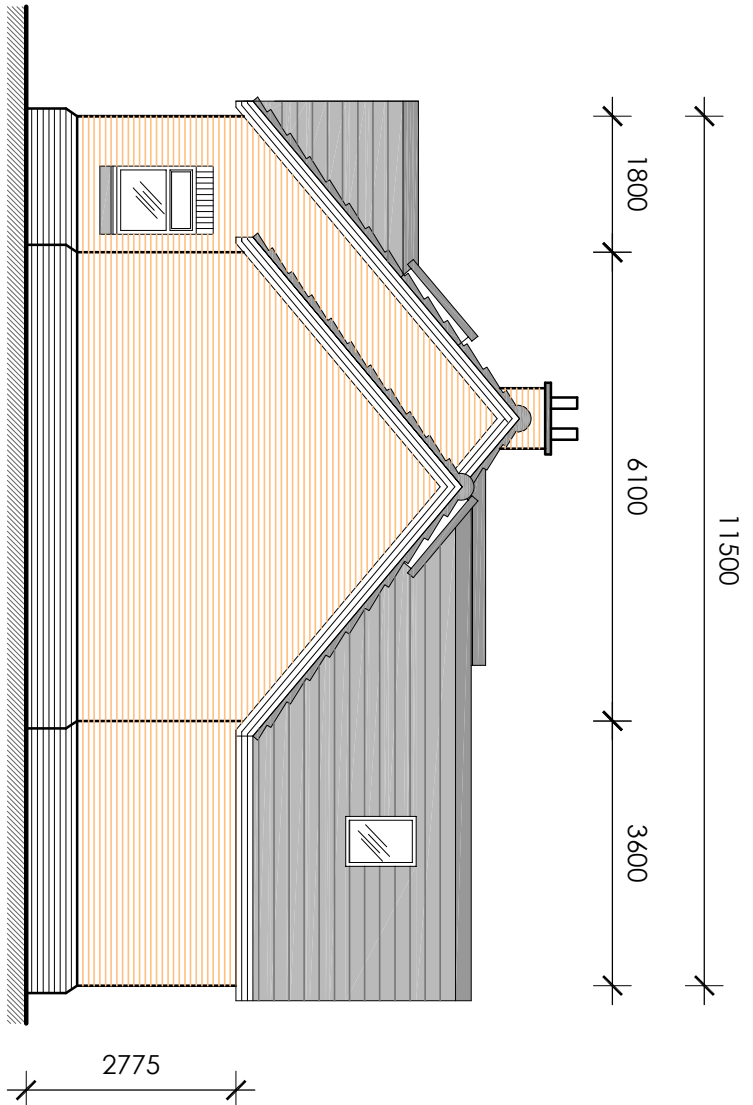
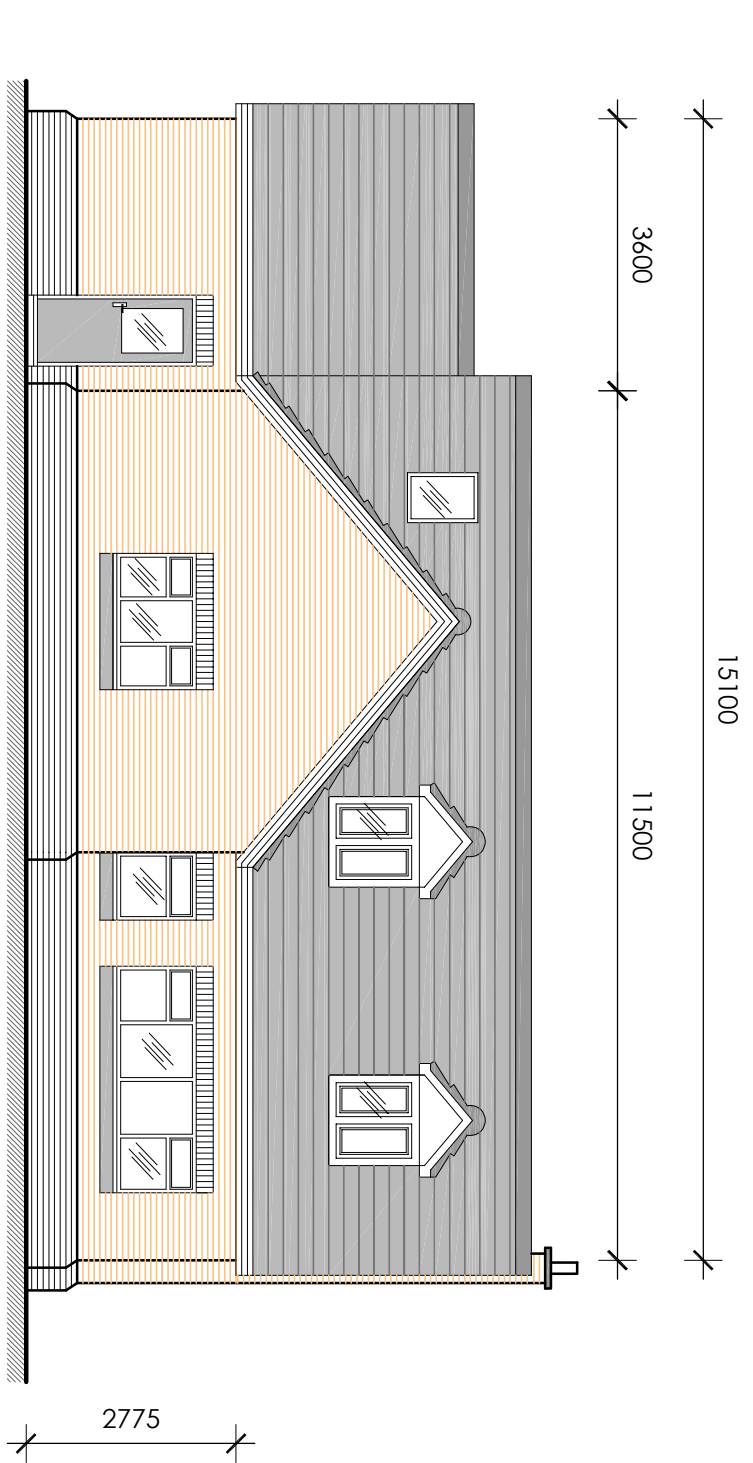
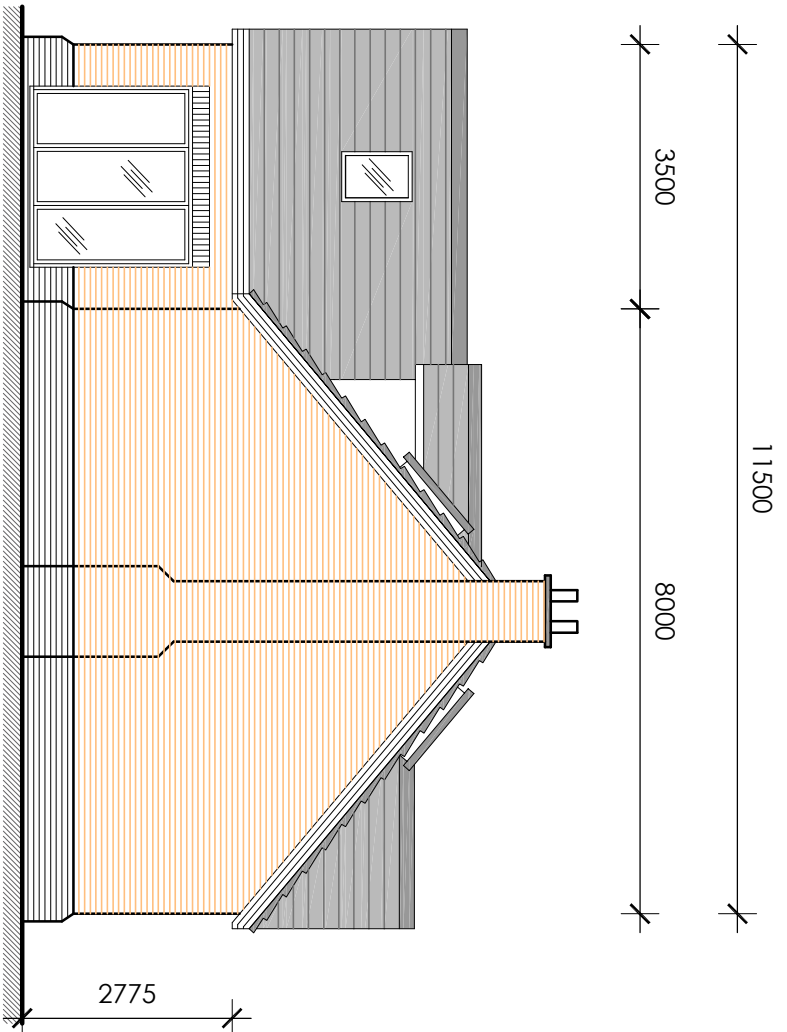
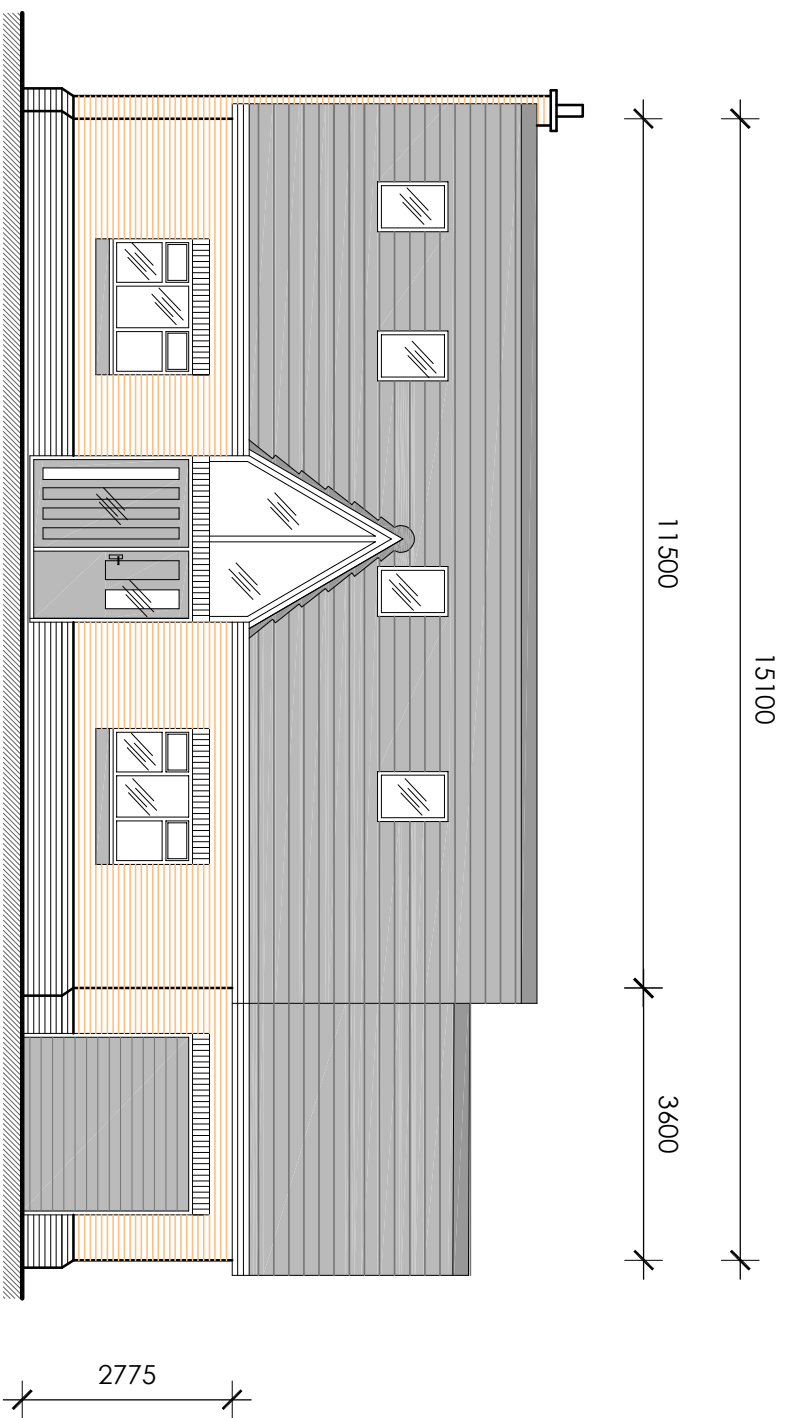


scale bar 1:100 @ A3 format

PLOT 1

ELEVATIONS

Land R/O
Forresters Road,
Burbage,
Hinckley LE10 2RX

dwg no:- 26.50.03 scale:- 1:100 (A3) date:- July 2026

pgs design
mobile:- 07827 930918
pgsdesign2014@gmail.com