

PROPOSED



PROPOSED RENDER TO MATCH EXISTING

PROPOSED FRONT (WEST) ELEVATION



PROPOSED SIDE (NORTH) ELEVATION



PROPOSED REAR (EAST) ELEVATION




PROPOSED SIDE (SOUTH) ELEVATION


EXISTING



EXISTING FRONT (WEST) ELEVATION

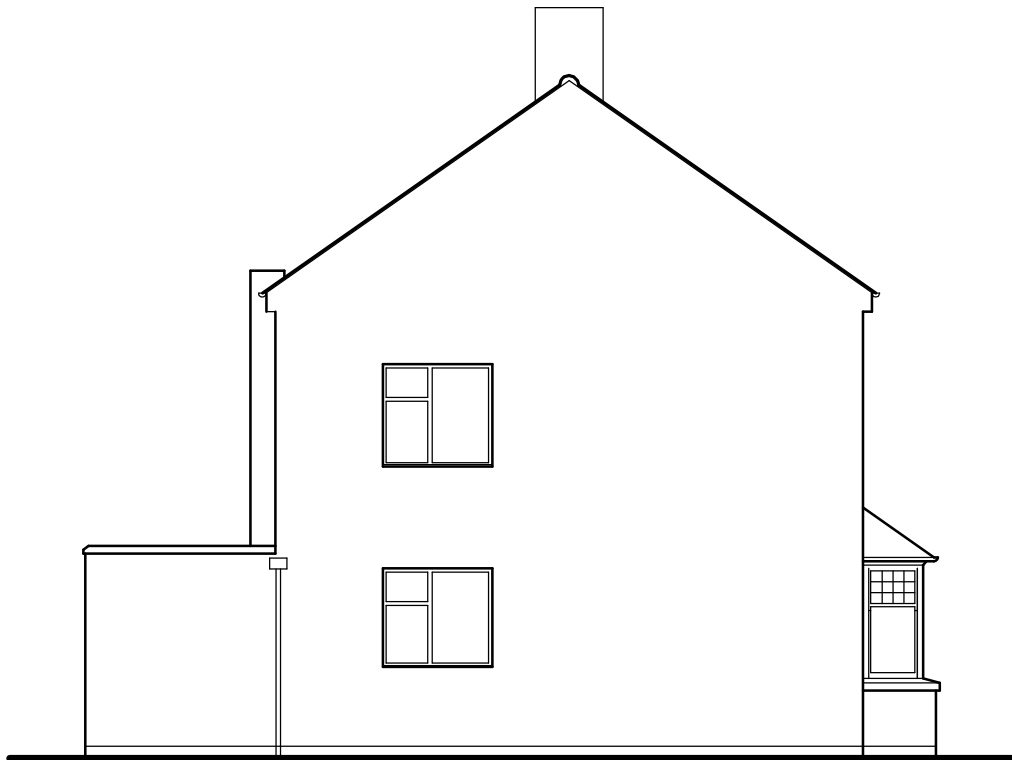

EXISTING SIDE (NORTH) ELEVATION

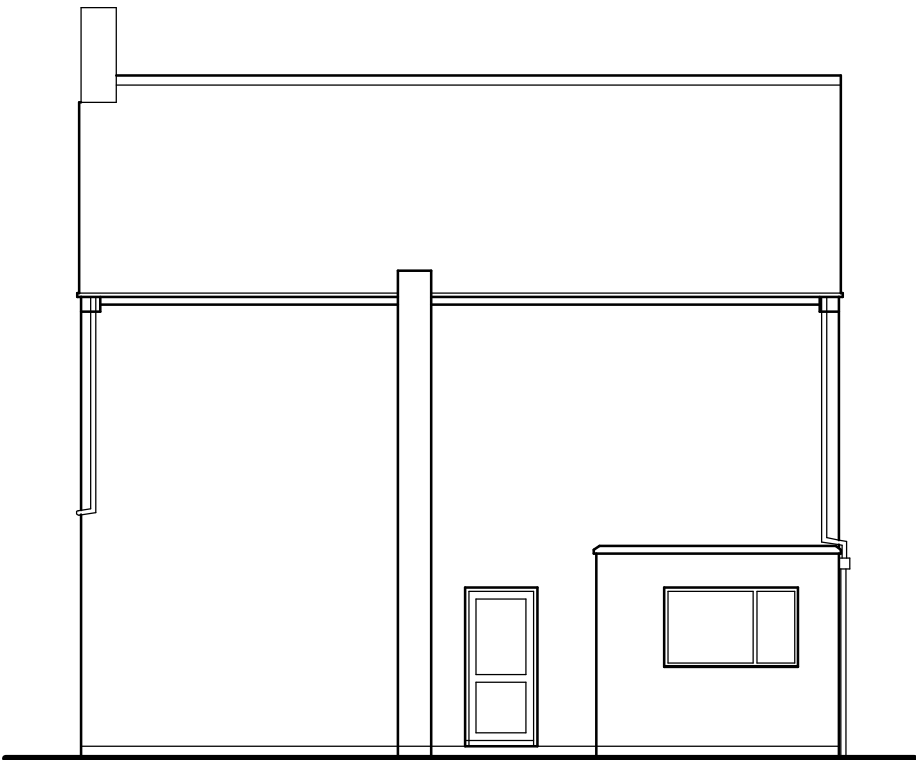


EXISTING REAR (EAST) ELEVATION




EXISTING SIDE (SOUTH) ELEVATION


PROPOSED

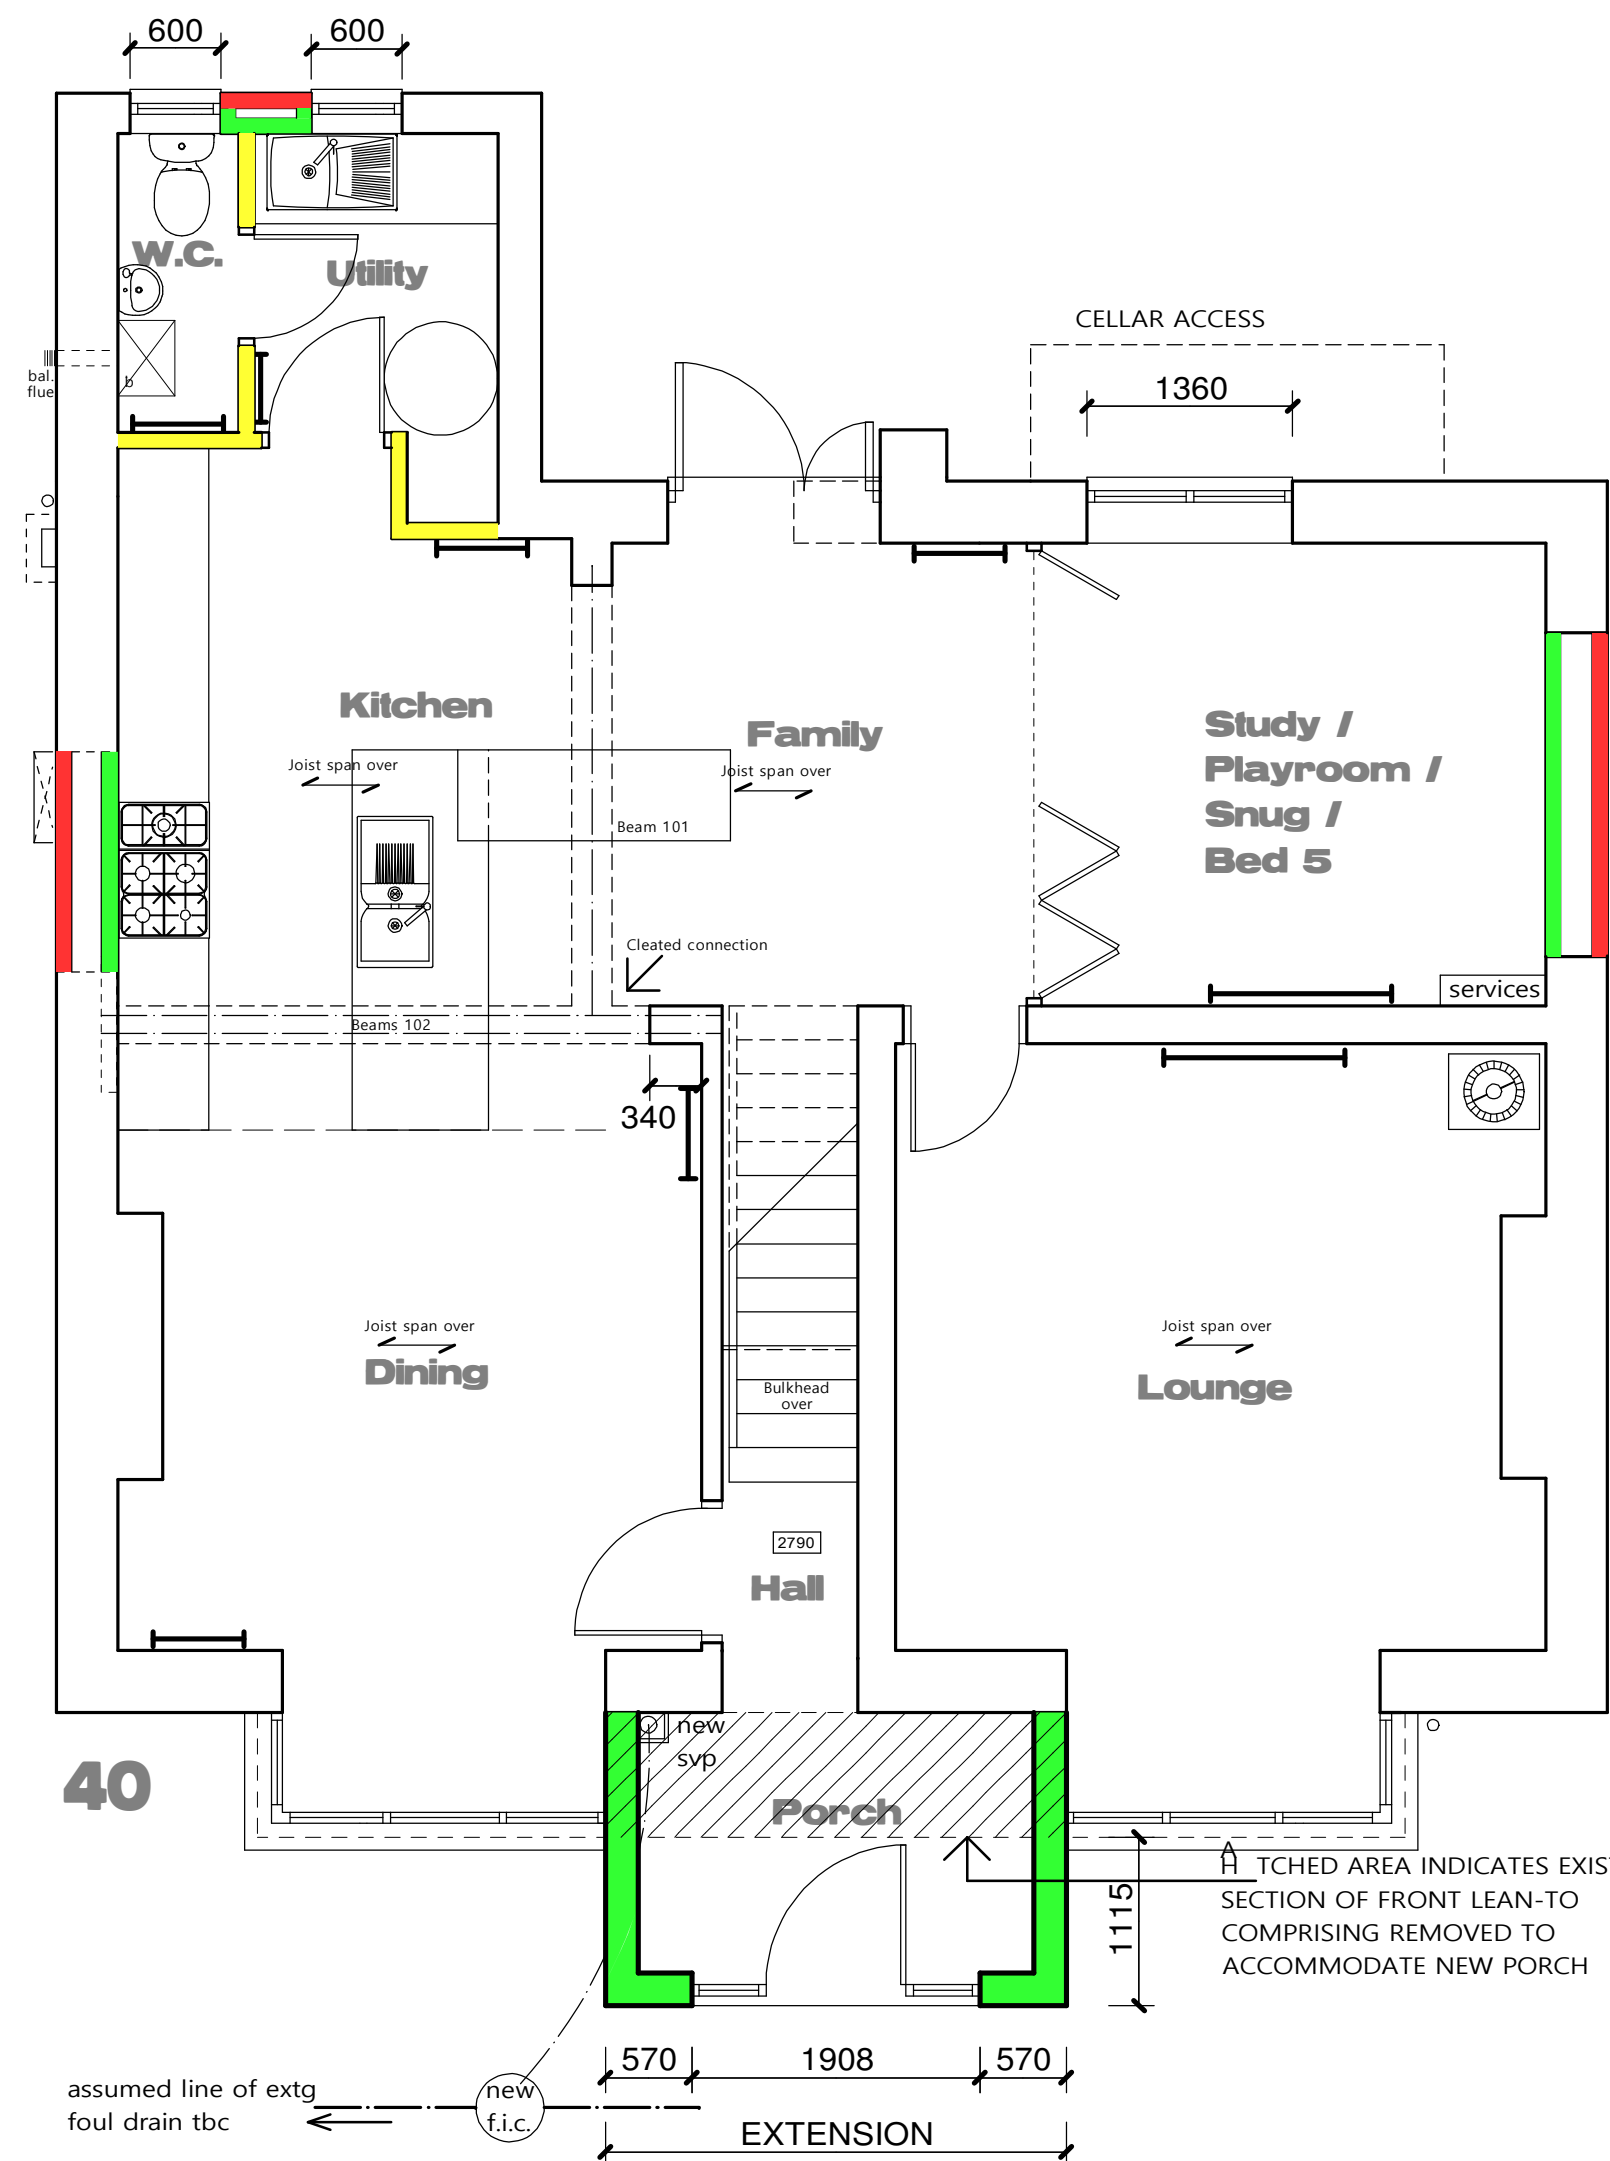


GROUND FLOOR PLAN

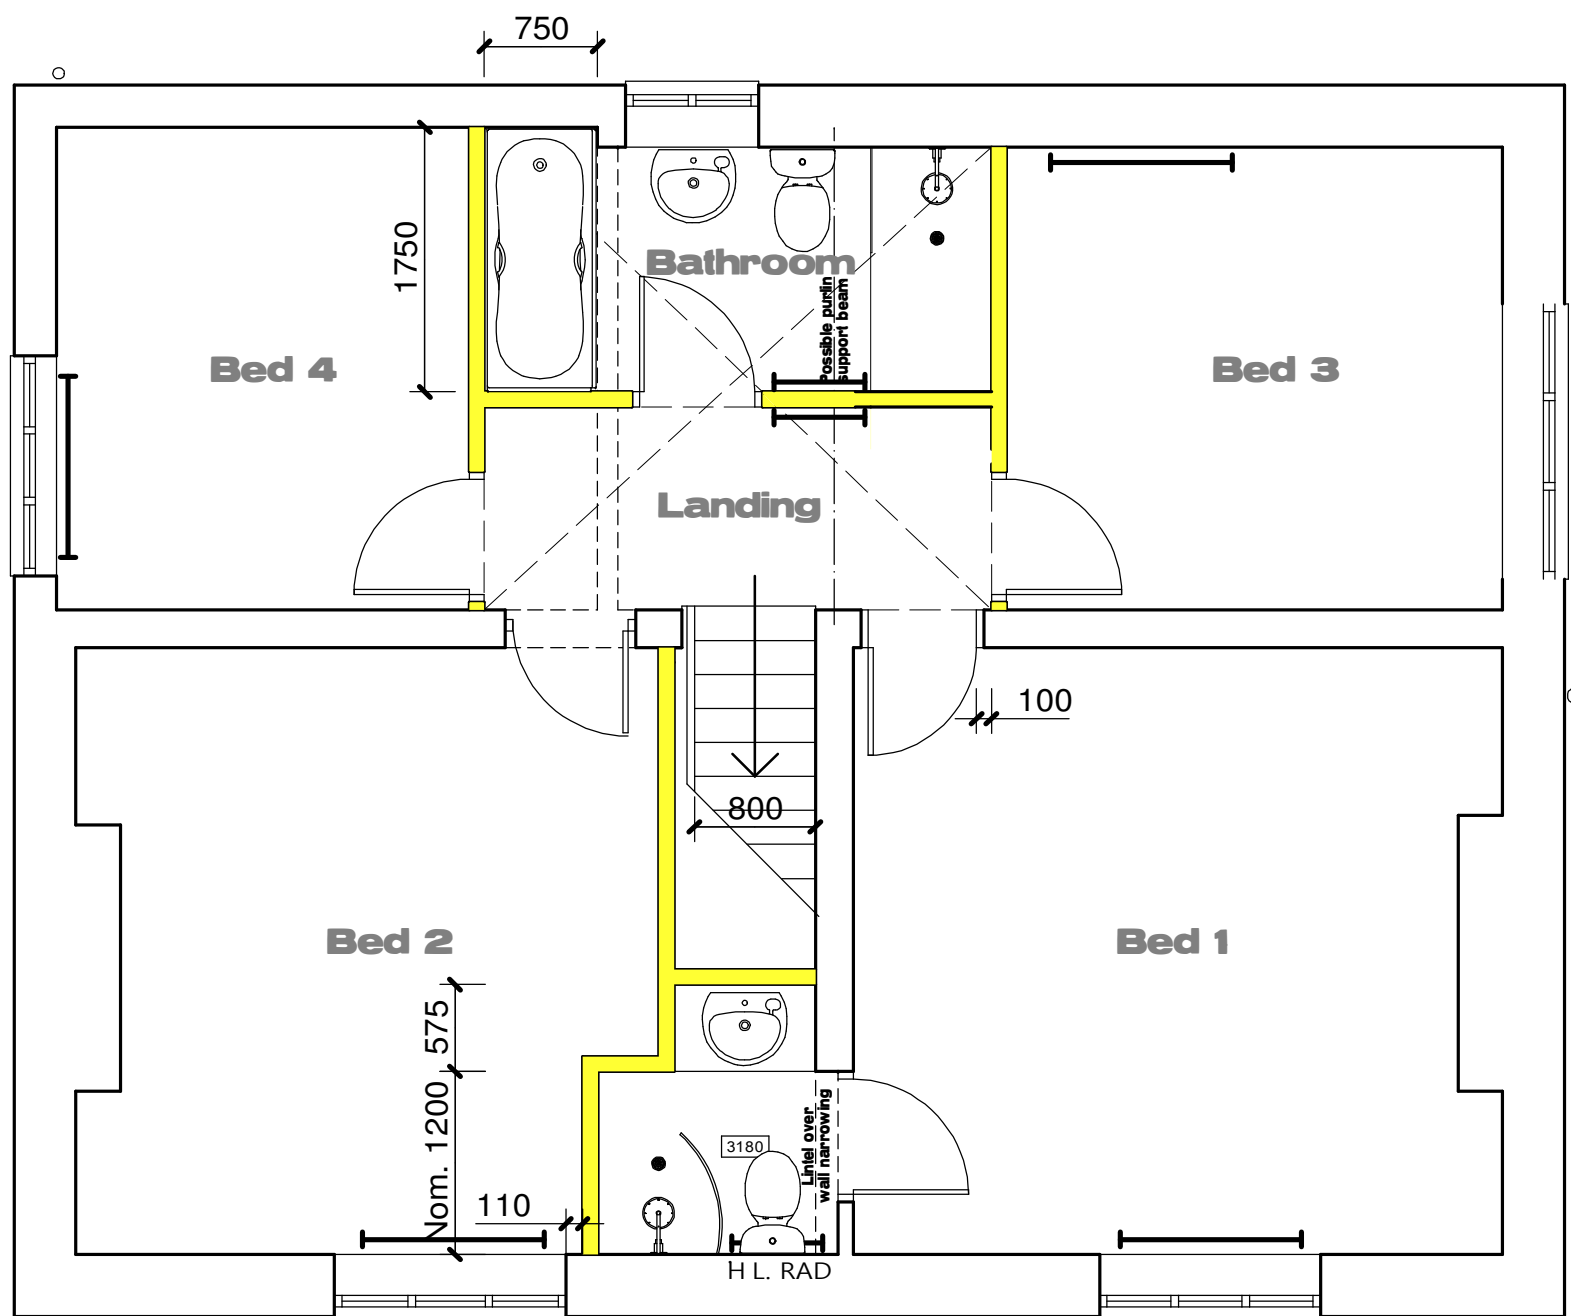


FIRST FLOOR PLAN

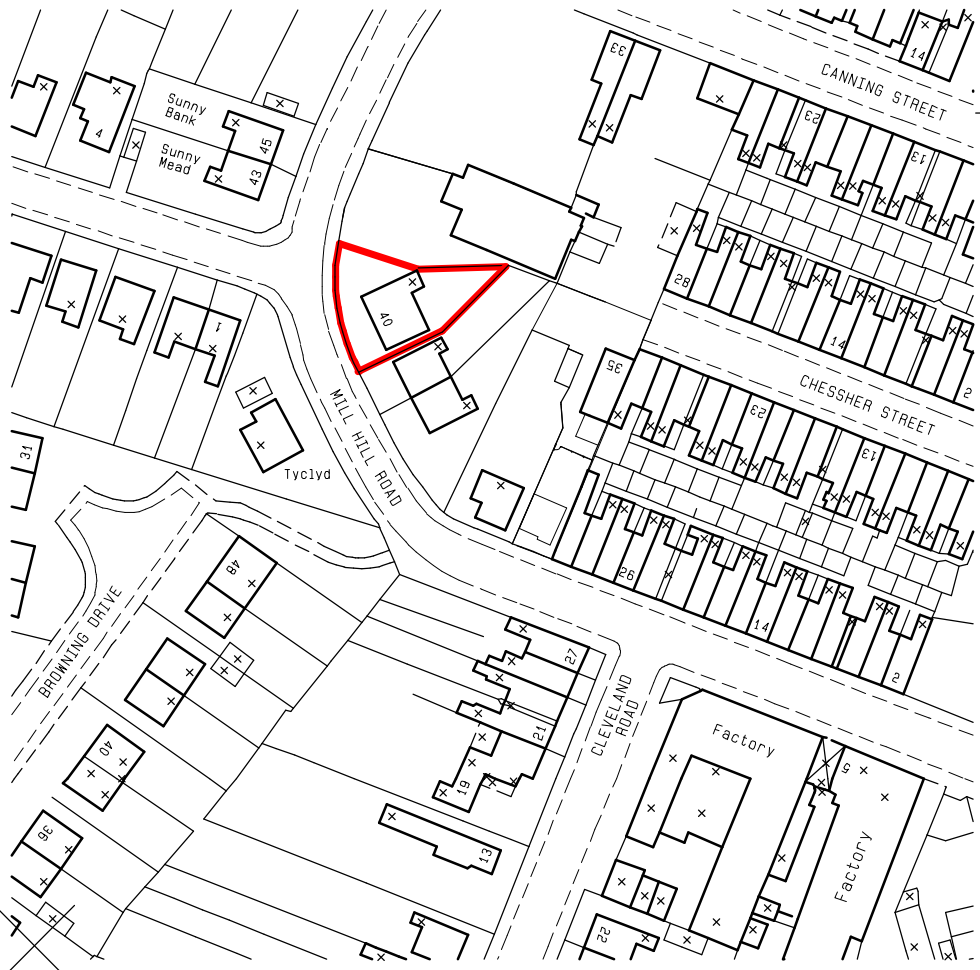

SITE LOCATION PLAN

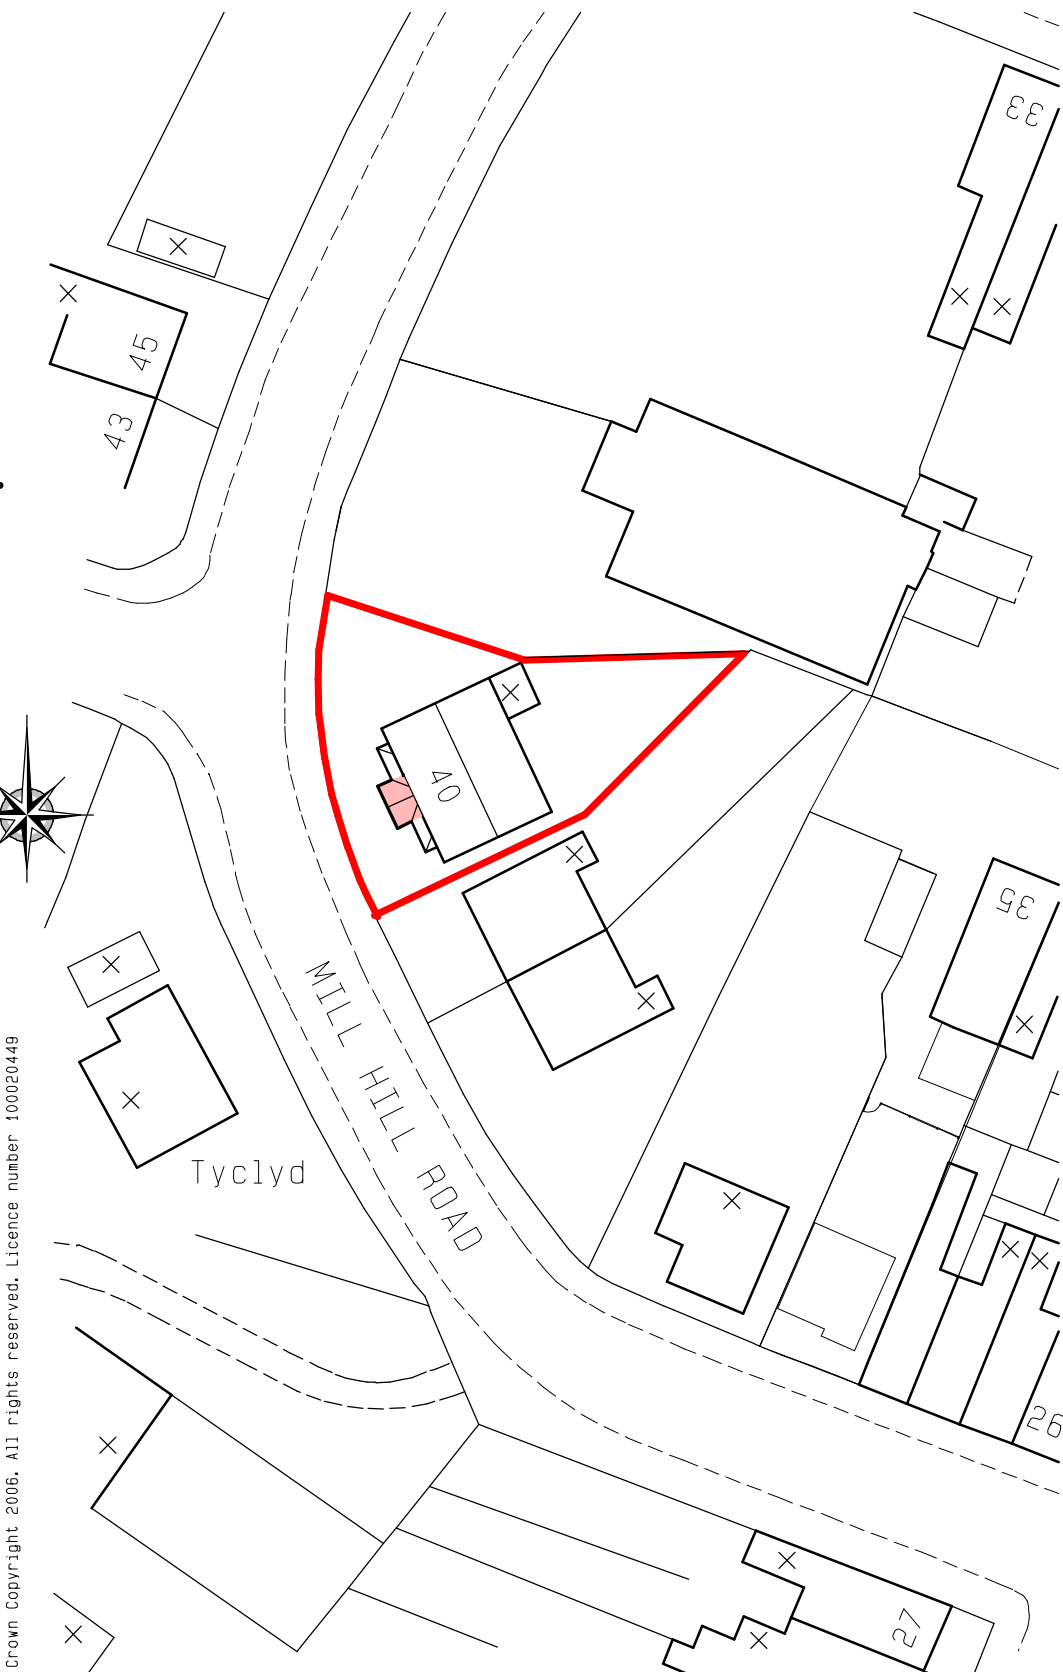

BLOCK PLAN AS PROPOSED

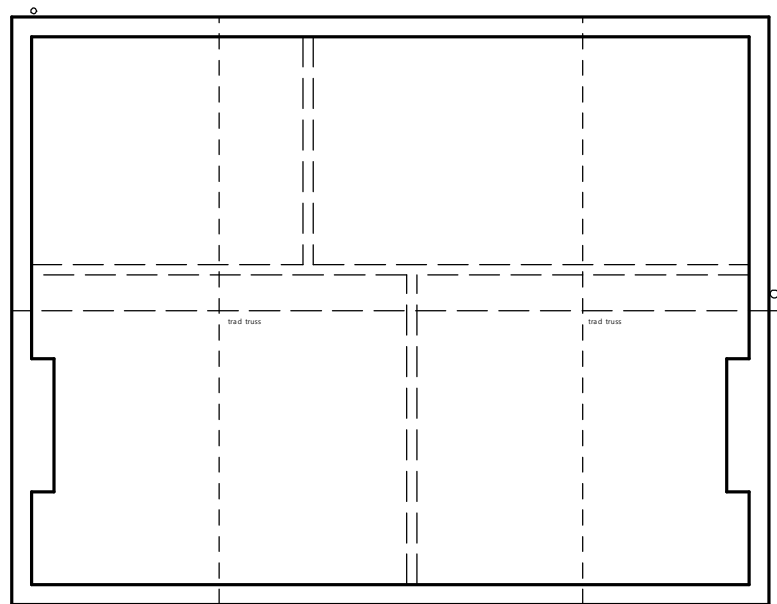

ATTIC PLAN

- NOTES:
1. This drawing remains the Copyright of GBa&e
 2. All dimensions to be checked on site by Contractor
 3. All dimensions in millimetres unless otherwise stated
 4. Do not scale copies of this drawing
 5. Any discrepancies in information should be reported to GBa&e for advice before proceeding
 6. All timber to be treated with preservative to B.S. 8417:2011 prior to use and made good thereafter
 7. This plan must be read in strict conjunction with other plans in this set, Structural Engineer's and specialists' details
 8. All work shall be carried out in a good and workmanlike manner and with proper care and skill
 9. All goods and materials shall be of good quality and reasonably fit for their intended purpose
 10. PROTECTED SPECIES:
Bats, birds, great-oisted newts and certain other species are protected by Law. It is therefore essential that, if any such species are discovered, during, or before, the construction process the works are suspended and the local office of Natural England contacted for advice
 11. All proprietary products to be fixed/installed in strict accordance with manufacturer's recommended methods

rev.

Client

Mr R Middleton

project

Proposed Refurbishment of 40 Mill Hill Road, Hinckley

title

Proposed Porch -
GENERAL ARRANGEMENT

drawn

gb

size

A1

scale

1:50, 1:100, 1:500, 1:1250

ref.

4795/01

rev.

GBa&e

DEVELOPMENT CONSULTANCY ARCHITECTURE ECOLOGY ARBORICULTURE



Chartered Institute Of Architectural Technologists

GBa&e is a trading style of George Burton ARCHITECTURE & ECOLOGY Ltd

The Shambles 27 Brookside Stretton-on-Dunsmore Rugby Warwickshire CV23 9NH
02476 542301 admin@gbac.co.uk www.gbac.co.uk

SCALE BARS

