



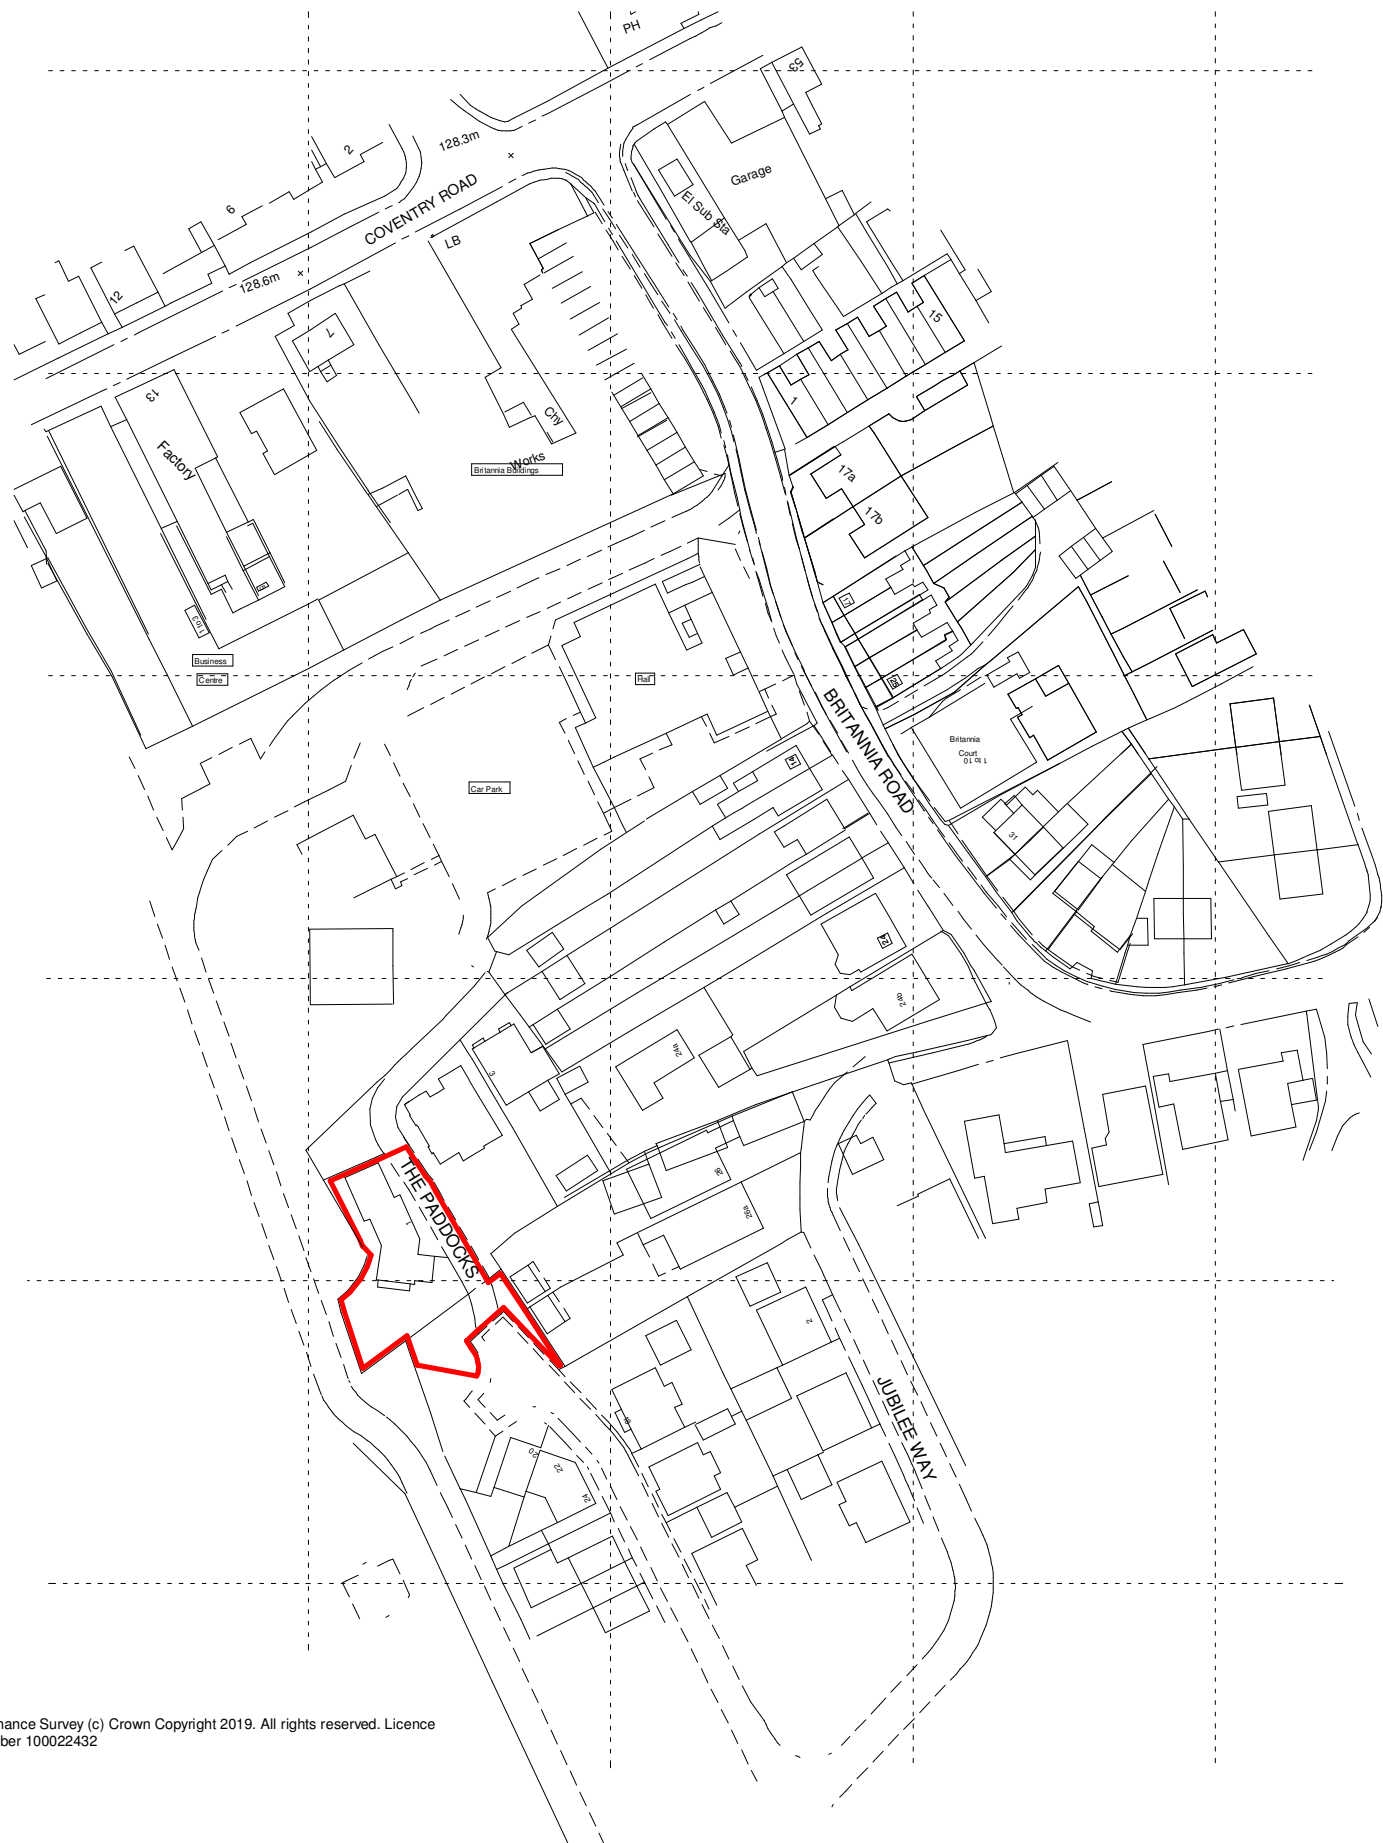

Ordnance Survey (c) Crown Copyright 2019. All rights reserved. Licence number 100022432


Location Plan
Scale 1:1250

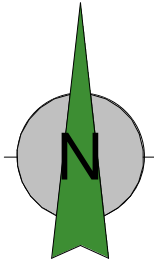


2 The Paddock garage to be constructed indicated thus

First floor shown for clarity

2 external car parking space shown thus. Further 2 in garage

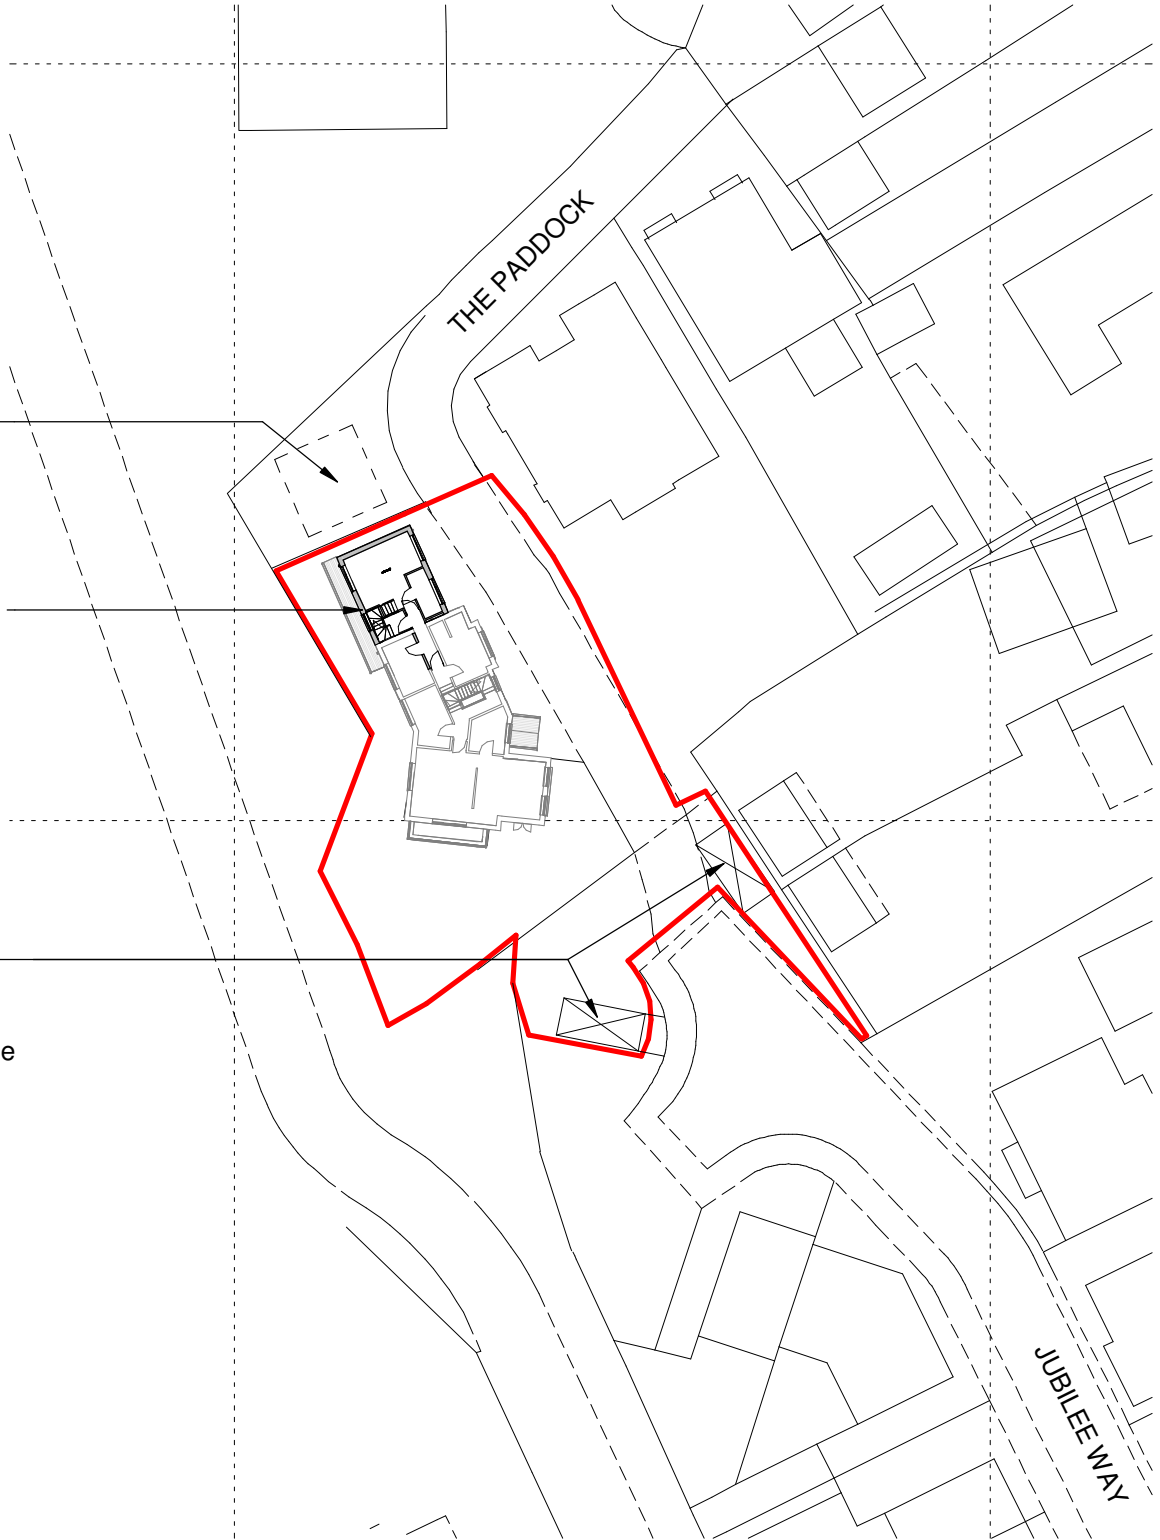

Block Plan
Scale 1:500

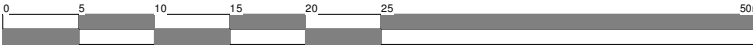

Client Mr & Mrs Colville					
Project Proposed Exts & Alts, 1 The Paddock Burbage		Scale 1:1250 & 1:500			
Drawing Location & Block Plans		Date 12/2022		Drawing No. 09	
Author SS		Sheet A3		19 Station Road Hinckley Leicestershire LE10 1AW Tel: 01455 635 665 Fax: 01455 618 971 www.hayward-architects.co.uk	
THE COPYRIGHT OF THIS DRAWING IS VESTED IN HAYWARD ARCHITECTS LTD. REPRODUCTION IN ANY FORM, EITHER IN WHOLE OR IN PART IS FORBIDDEN WITHOUT THE PRIOR WRITTEN PERMISSION OF THE COPYRIGHT HOLDER. DO NOT SCALE FROM DRAWING AND ONLY FIGURED DIMENSIONS ARE TO BE USED				Drawing Status Planning	