EXISTING GROUND FLOOR LAYOUT

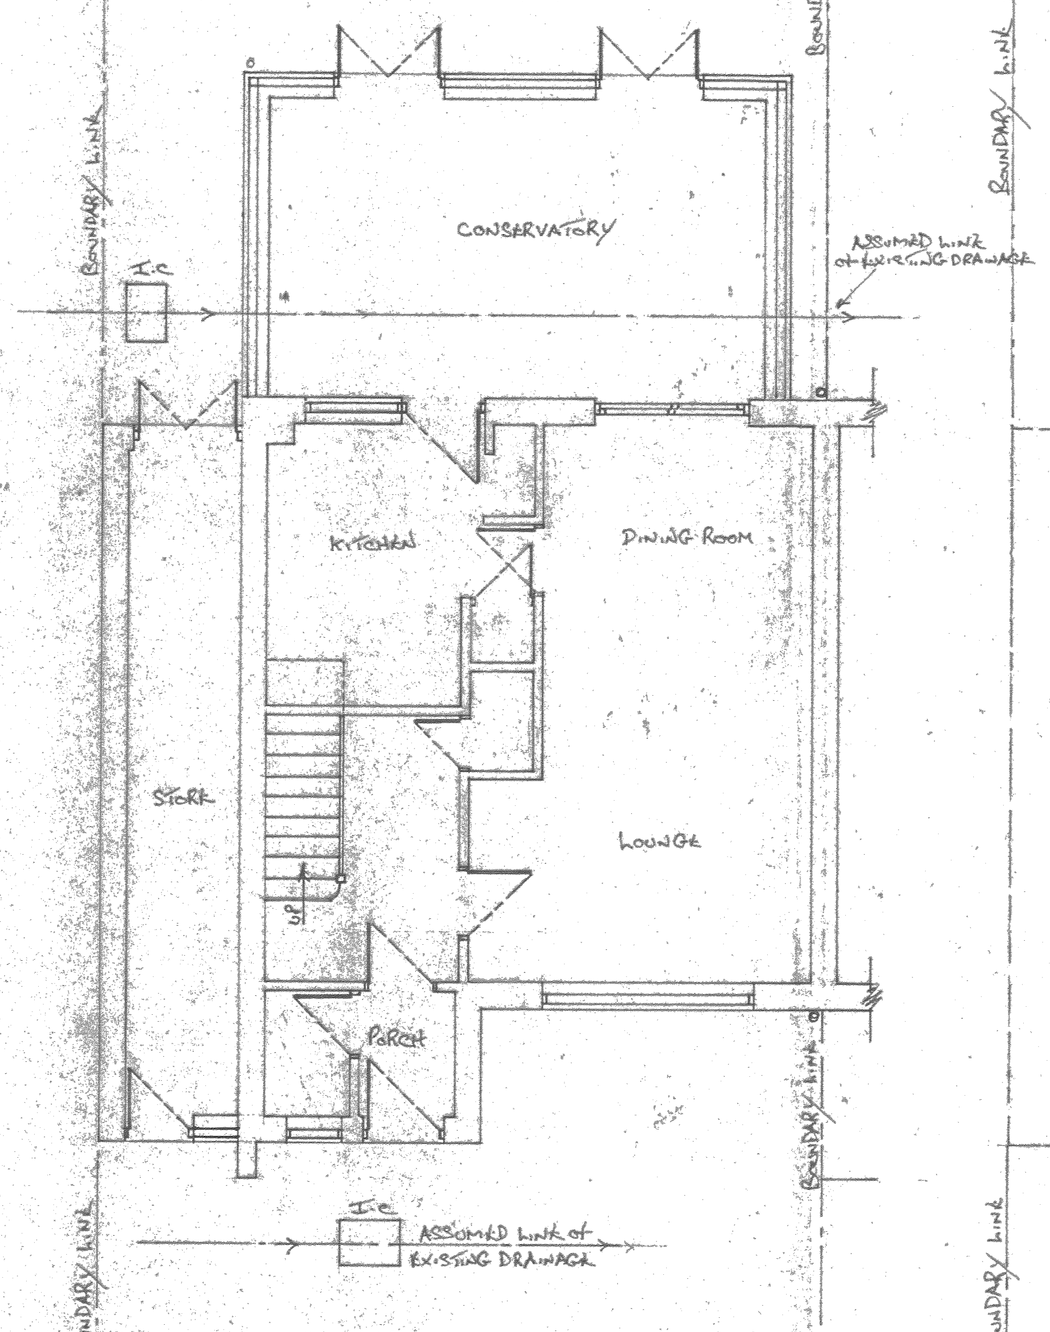

EXISTING FIRST FLOOR LAYOUT

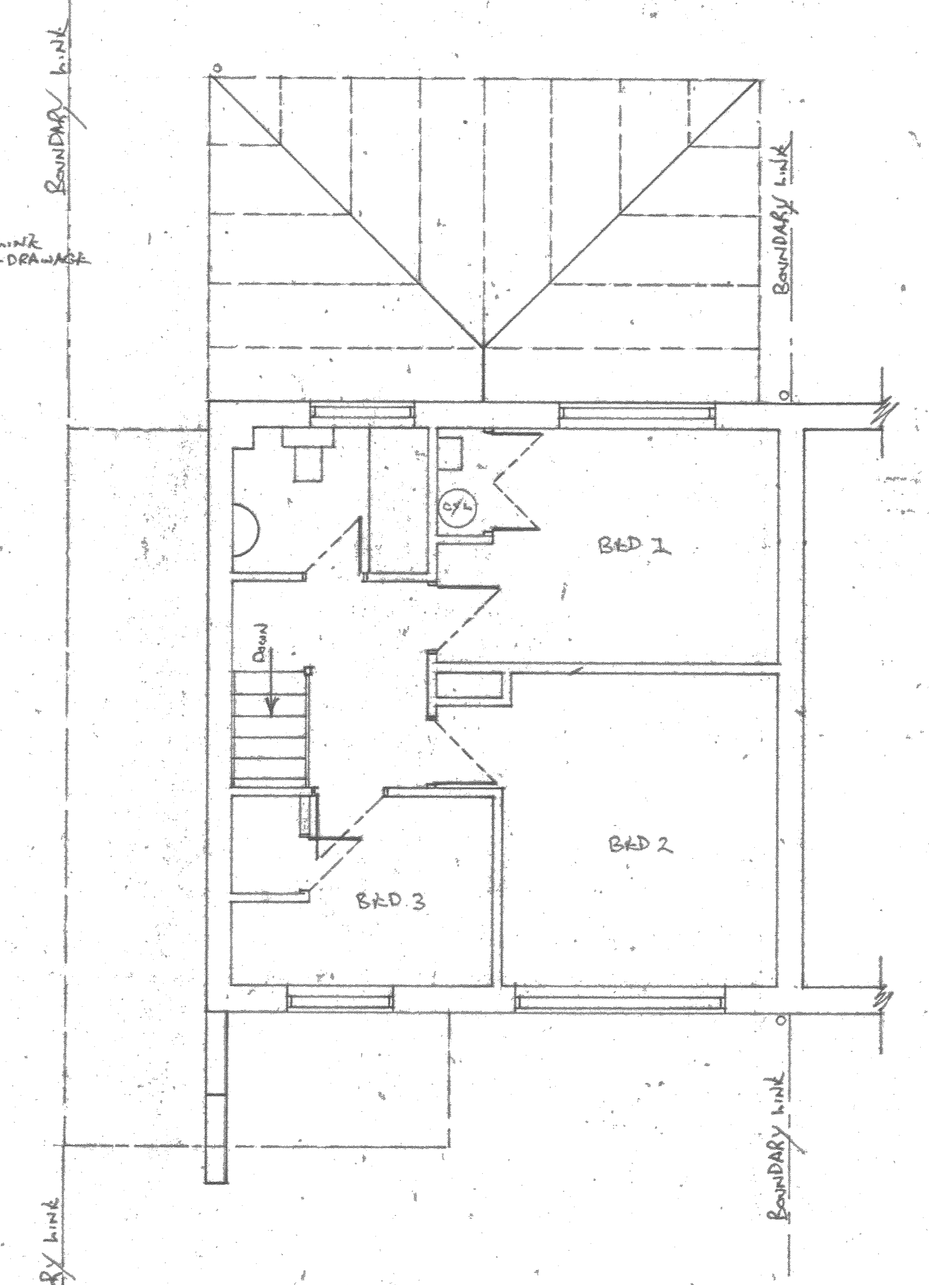

BLOCK PLAN

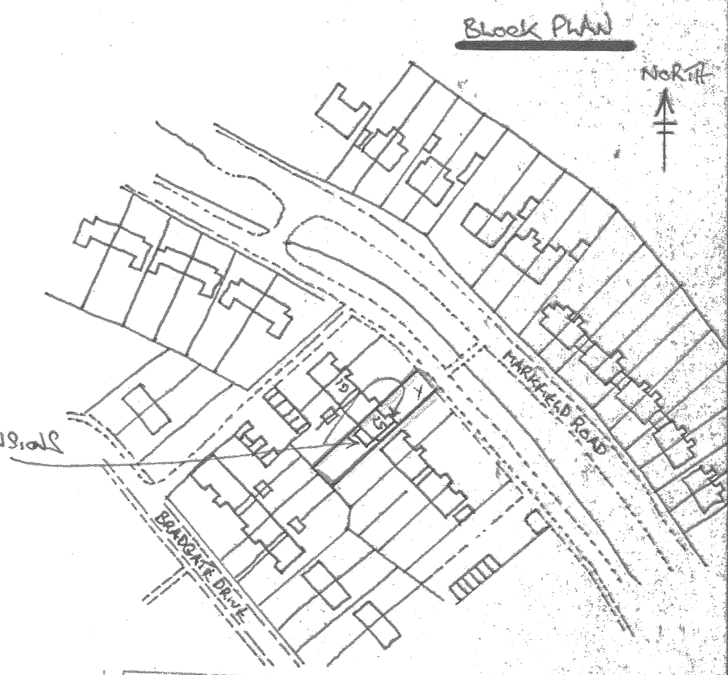

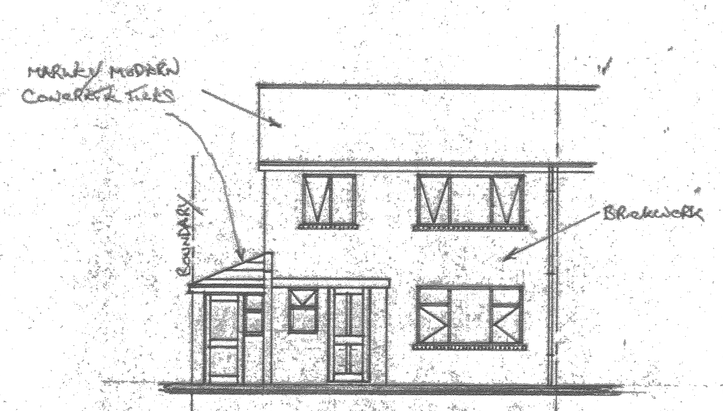

EXISTING FRONT ELEVATION

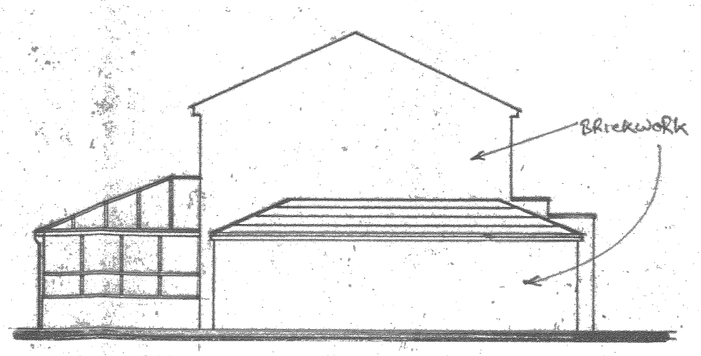

EXISTING SIDE ELEVATION

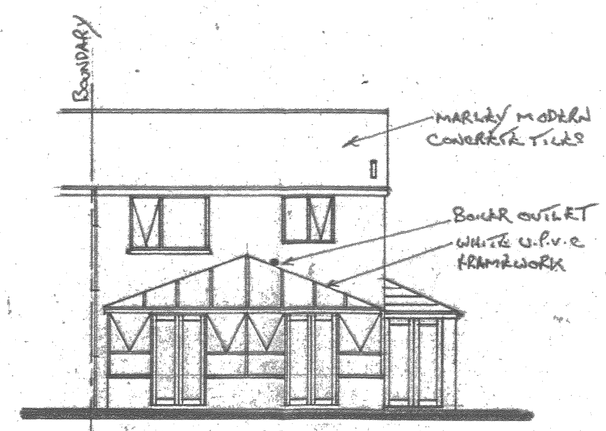

EXISTING REAR ELEVATION

DEVELOPMENT SERVICES
27 JUN 2008
RECEIVED

PROPOSED EXTENSIONS AND ALTERATIONS AT 57 MARKHAM ROAD

RATBY HINCKLEY AND BOSWORTH

DRAWING PREPARED FOR MR AND MRS HOWARD

DIMENSIONS IN MM

SCALE 1:50, 1:100 AND 1:1250

DRAWING No 1 of 1

DRAWING PRODUCED FOR PLANNING AND BUILDING REGULATIONS APPROVAL PURPOSES