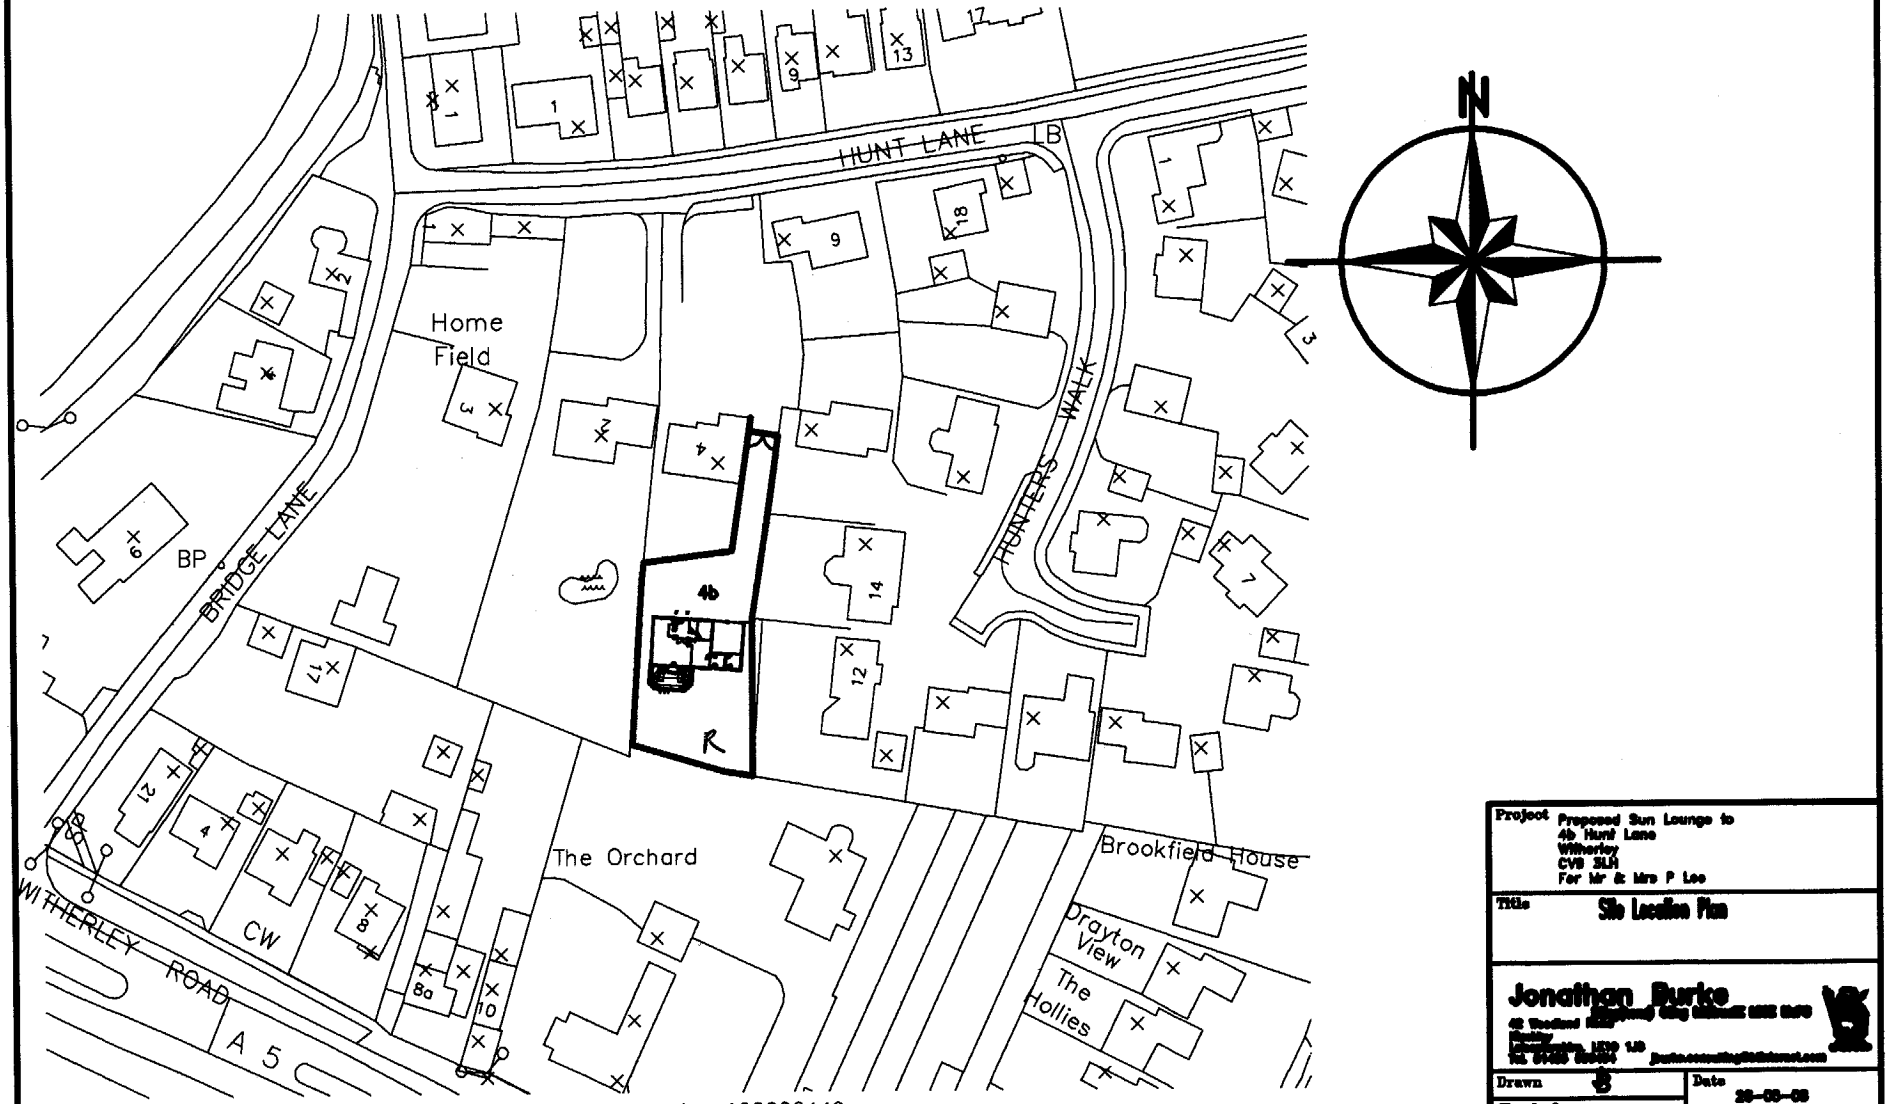

? Crown Copyright 2008. All rights reserved. Licence number 100020449

Project	Proposed Sun Lounge to 4b Hunt Lane Witherley CV9 3LH For Mr & Mrs P Lee
Title	Site Location Plan
Jonathan Burke	
Drawn	Date 29-09-08
Checked	
Scale 1:1250	Drawing Number 08435/P03