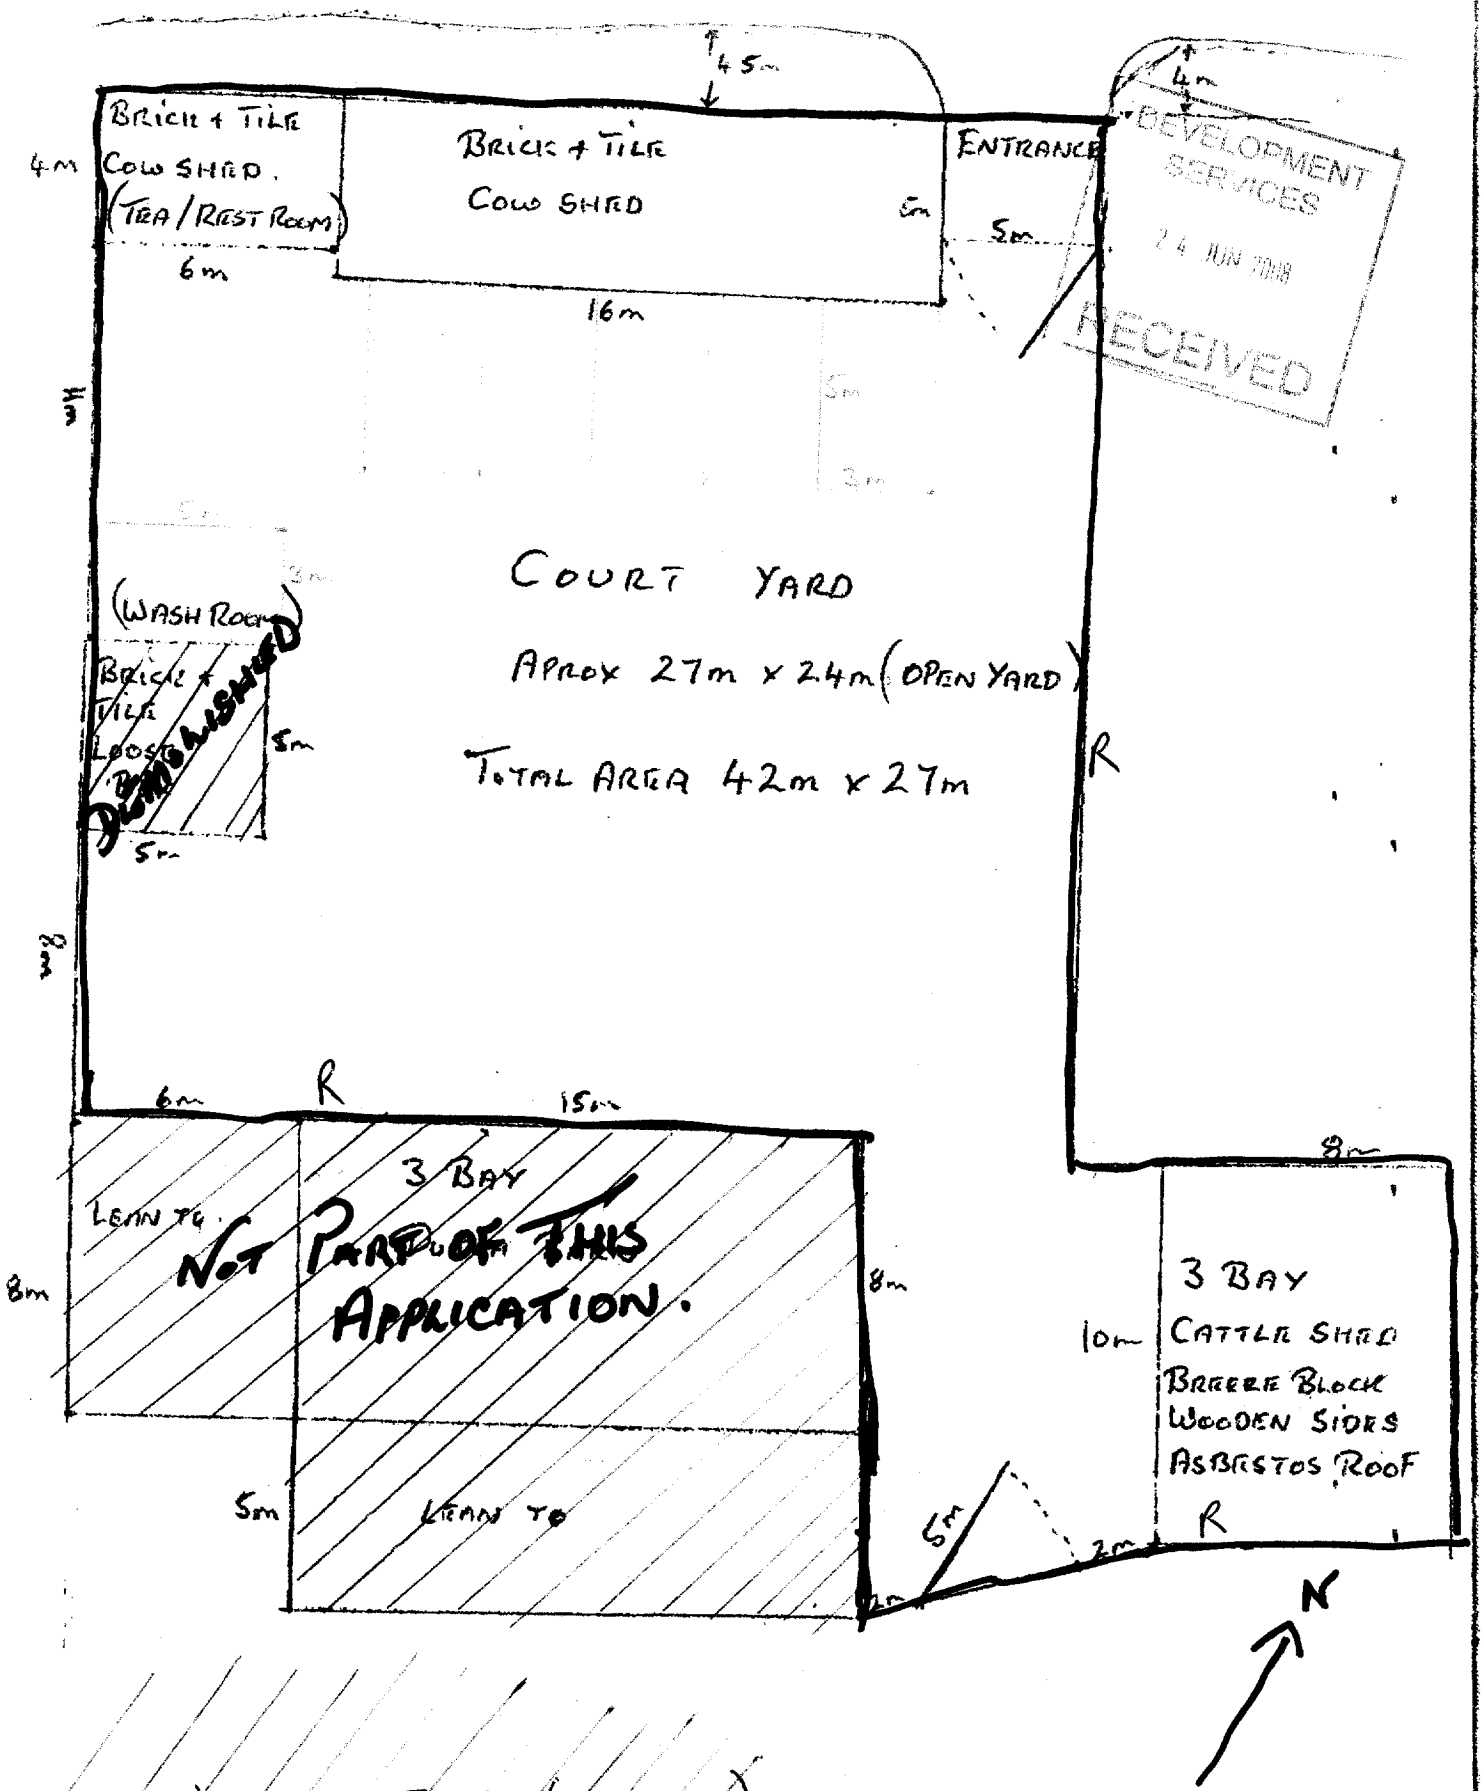

WOODSIDE FARM (2m = 1cm)

DUTCH BARN

DOORS ON FRONT (TIN/STEEL)

SIDE + GABLES (TIN + BLOCK)

RE-ROOF TIN

3 BAY CATTLE SHED

DOORS ON FRONT (TIN/STEEL)