


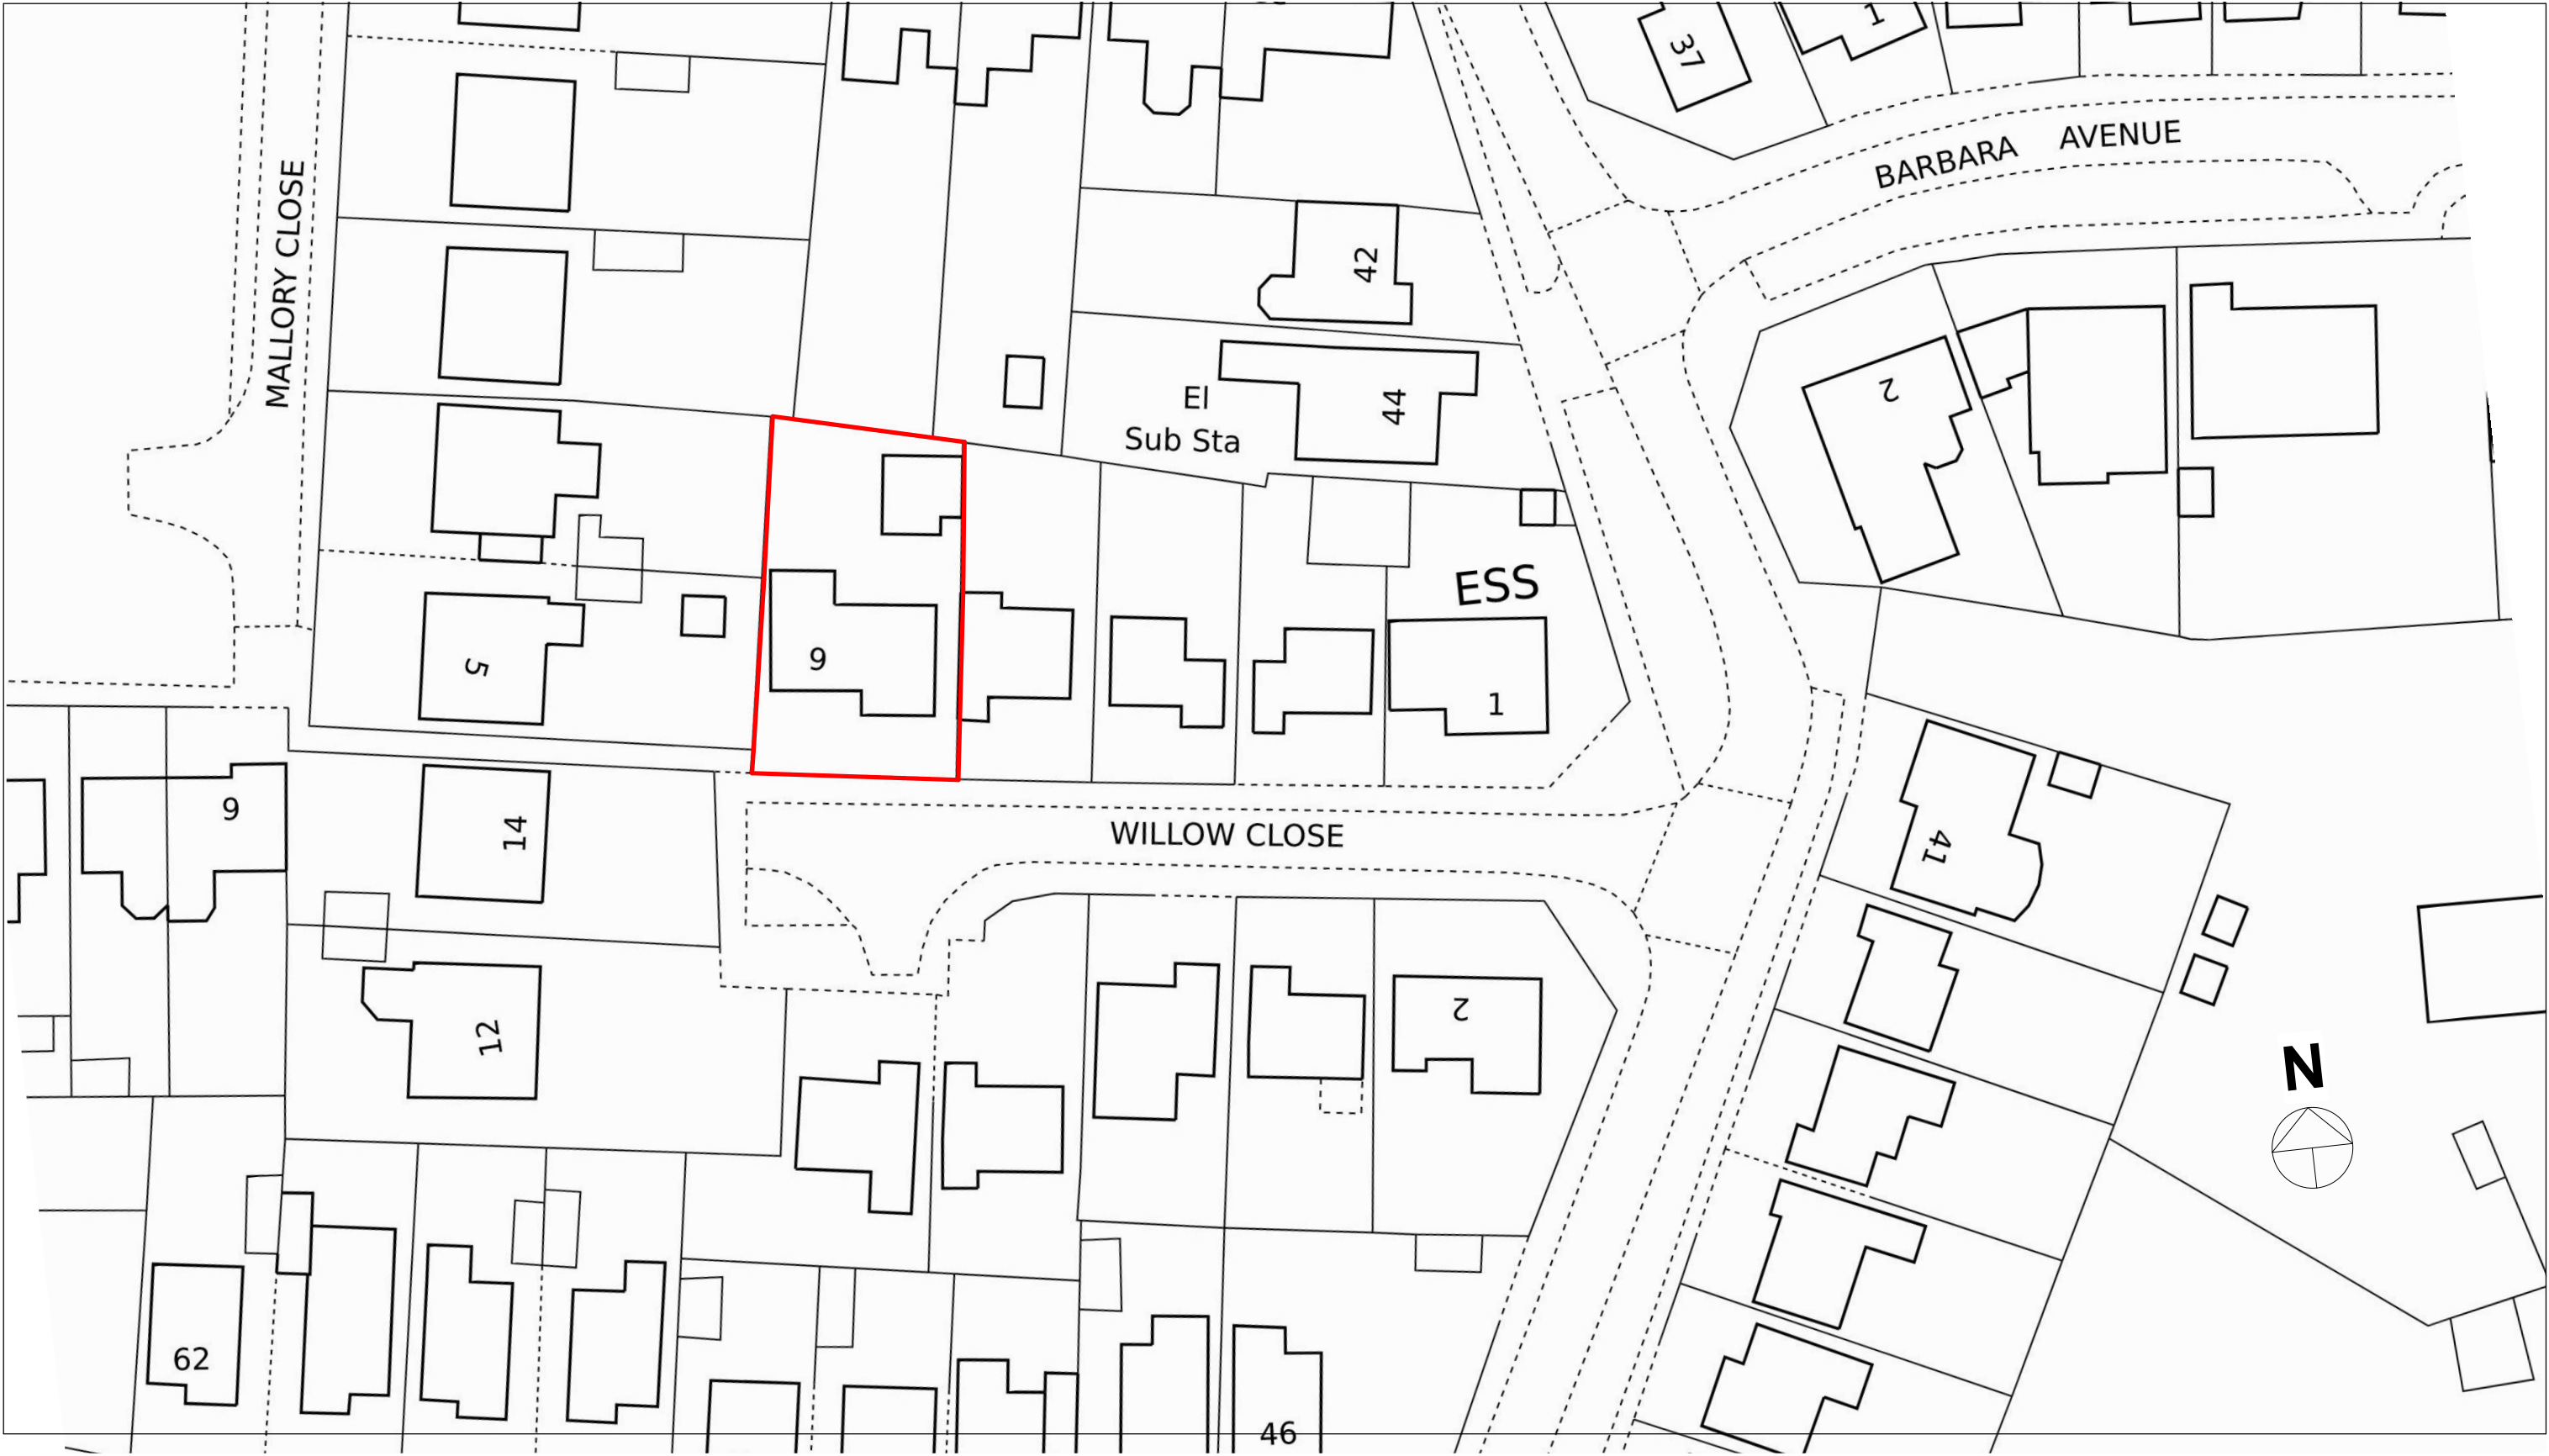

PLANNING BY DESIGN
FROM CONCEPT TO COMPLETION

ALL DIMENSIONS TO BE VERIFIED ON SITE
THIS DRAWING IS NOT FOR CONSTRUCTION

Rev

9 Willow Close
Newbold Verdun
LE9 9LY

EXISTING BLOCK PLAN			
Date	12.02.2025	Scale @ A3 1:500	No. 01
By	JL		
Drwg ref:		9WillowCloseExistingBlockPlanV1	

No. **01**