


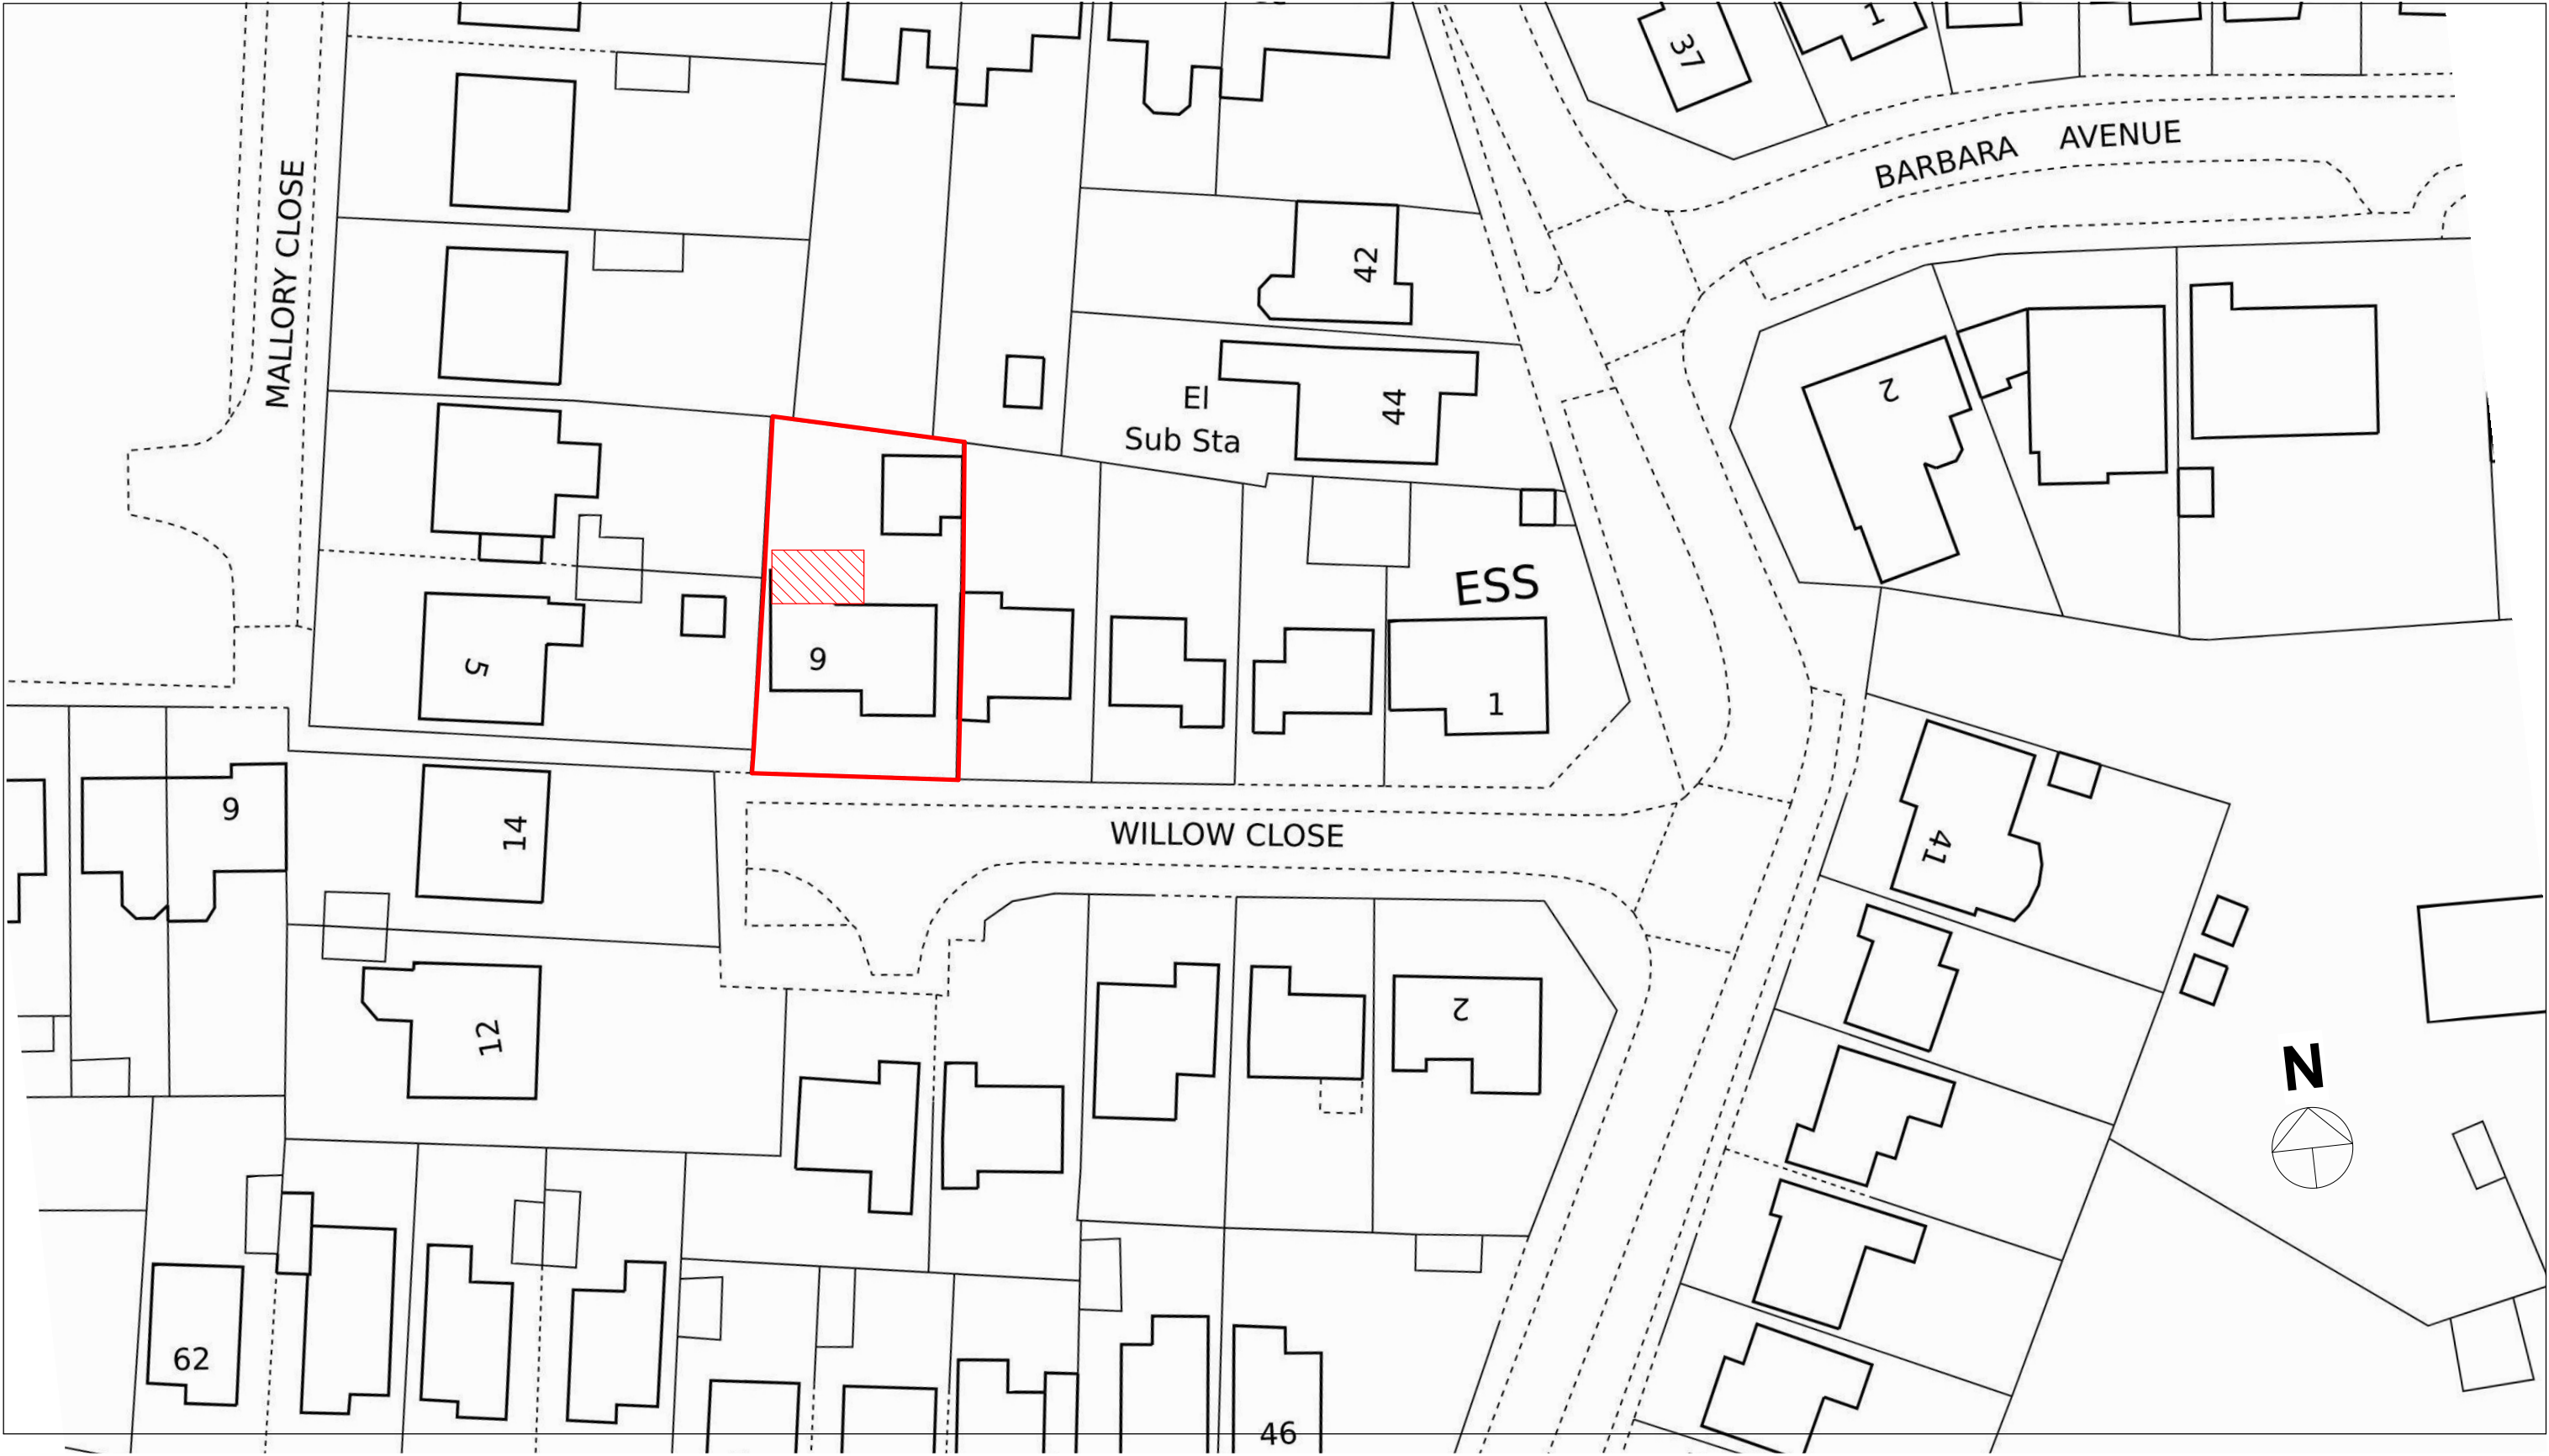

PLANNING BY DESIGN
FROM CONCEPT TO COMPLETION

ALL DIMENSIONS TO BE VERIFIED ON SITE
THIS DRAWING IS NOT FOR CONSTRUCTION

Rev

9 Willow Close
Newbold Verdun
LE9 9LY

PROPOSED BLOCK PLAN			
Date	12.02.2025	Scale @ A3	No.
By	JL	1:500	02
Drwg ref:		9WillowCloseProposedBlockPlanV3	

No. **02**