


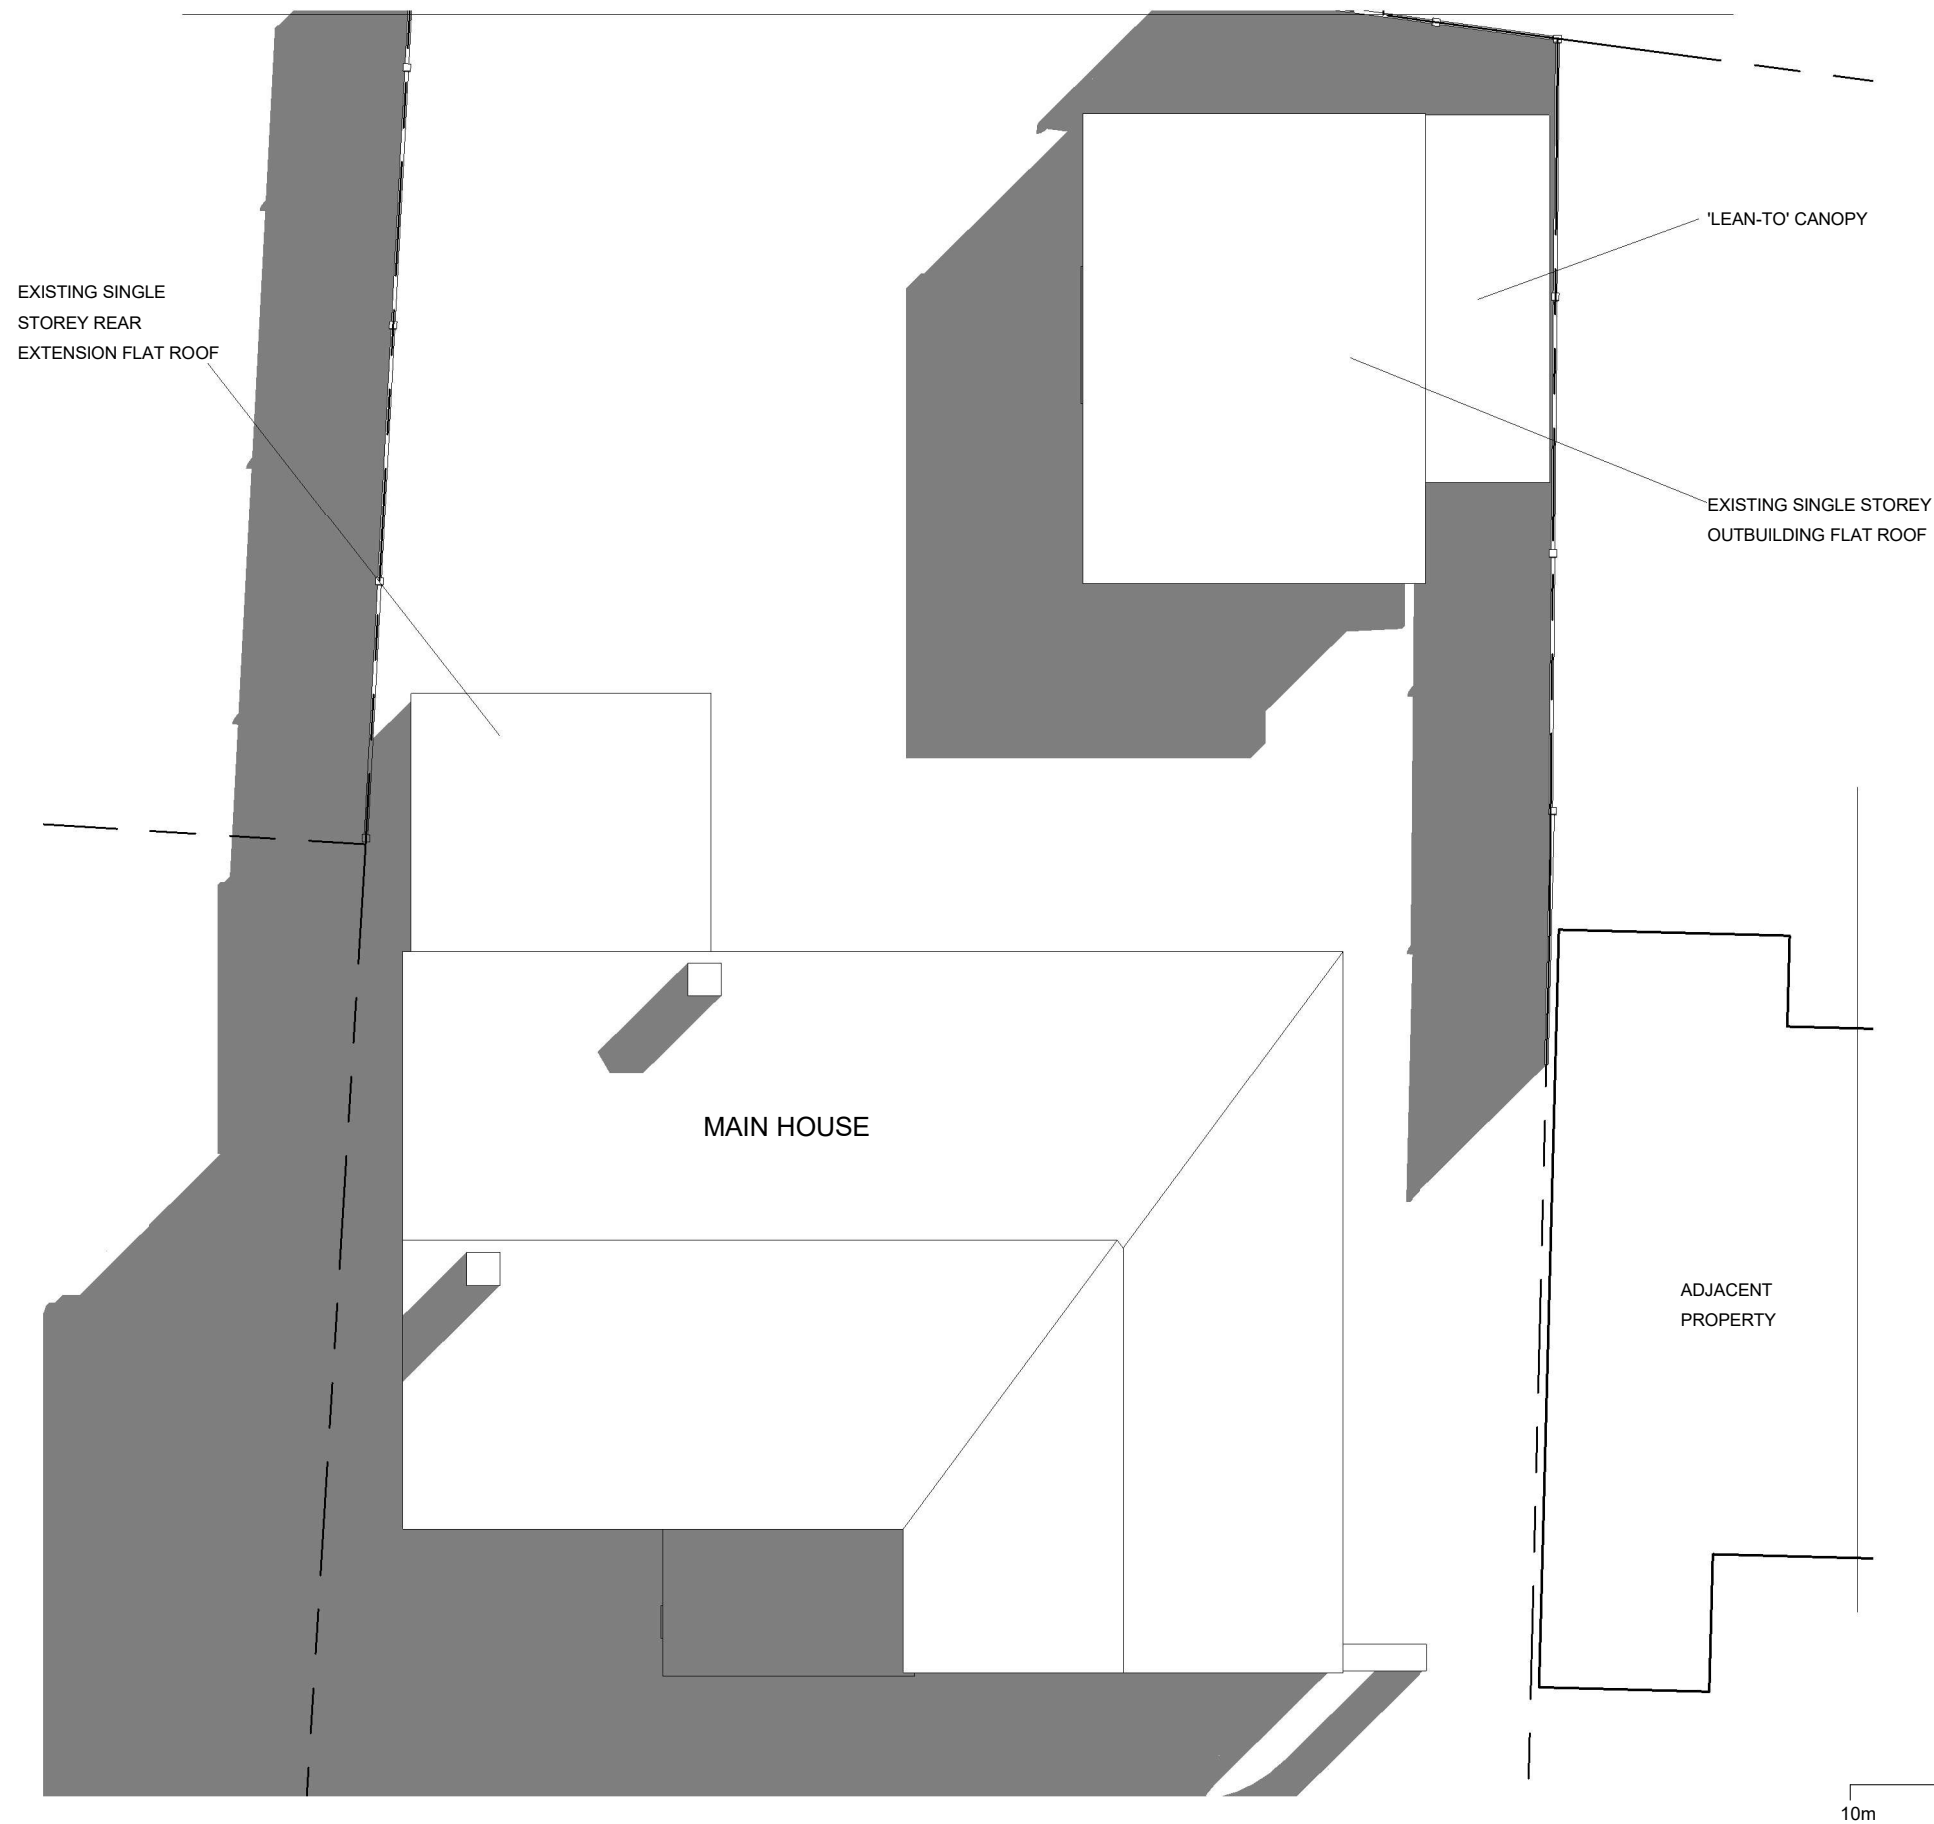

PLANNING BY DESIGN
FROM CONCEPT TO COMPLETION

ALL DIMENSIONS TO BE VERIFIED ON SITE
THIS DRAWING IS NOT FOR CONSTRUCTION

Rev

9 Willow Close
Newbold Verdun
LE9 9LY

EXISTING ROOF PLAN

Date 12.02.2025

Scale @ A3

No.

1:100

04

By JL

Drwg ref:

9WillowCloseExistingRoofPlanV1