





SOUTH (FRONT) ELEVATION

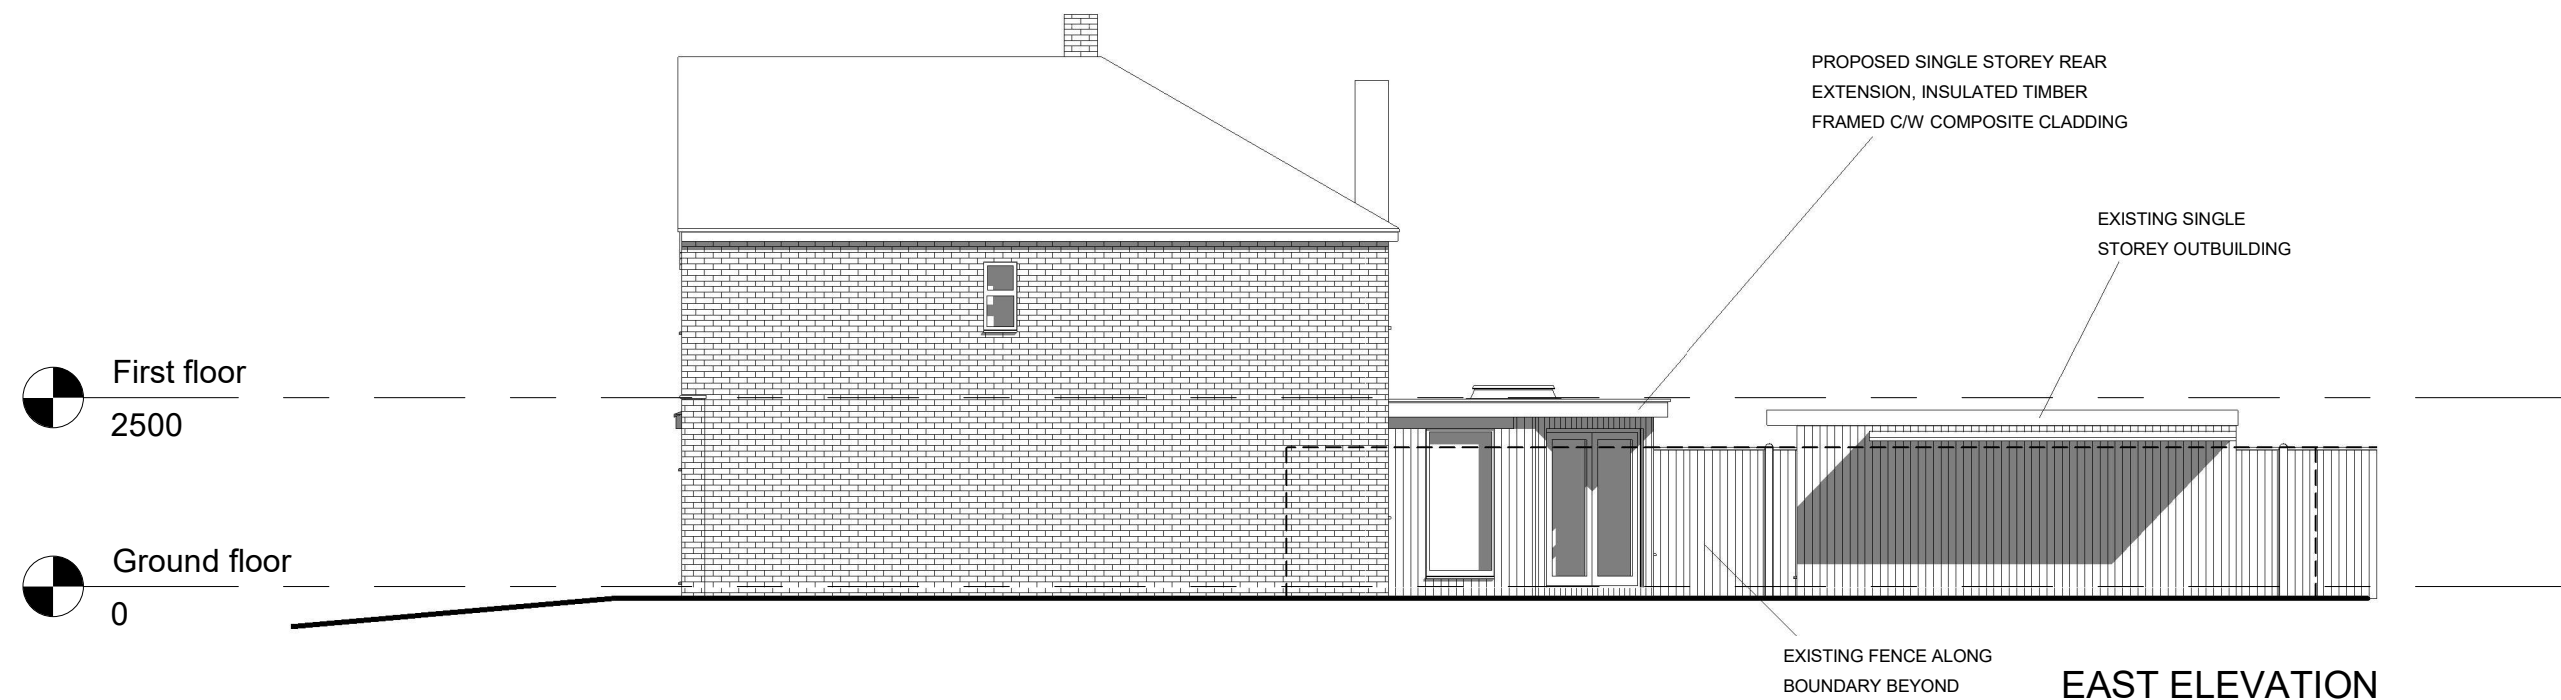

EAST ELEVATION

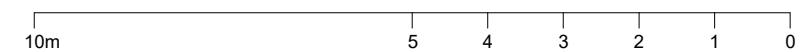

ALL DIMENSIONS TO BE VERIFIED ON SITE
THIS DRAWING IS NOT FOR CONSTRUCTION

Rev

9 Willow Close
Newbold Verdun
LE9 9LY

PROPOSED SOUTH AND EAST ELEVATIONS

Date	12.02.2025	Scale @ A3 1:100	No. 09
By	JL		
Drwg ref: 9WillowCloseProposedSouthAndEastElevationsV3			