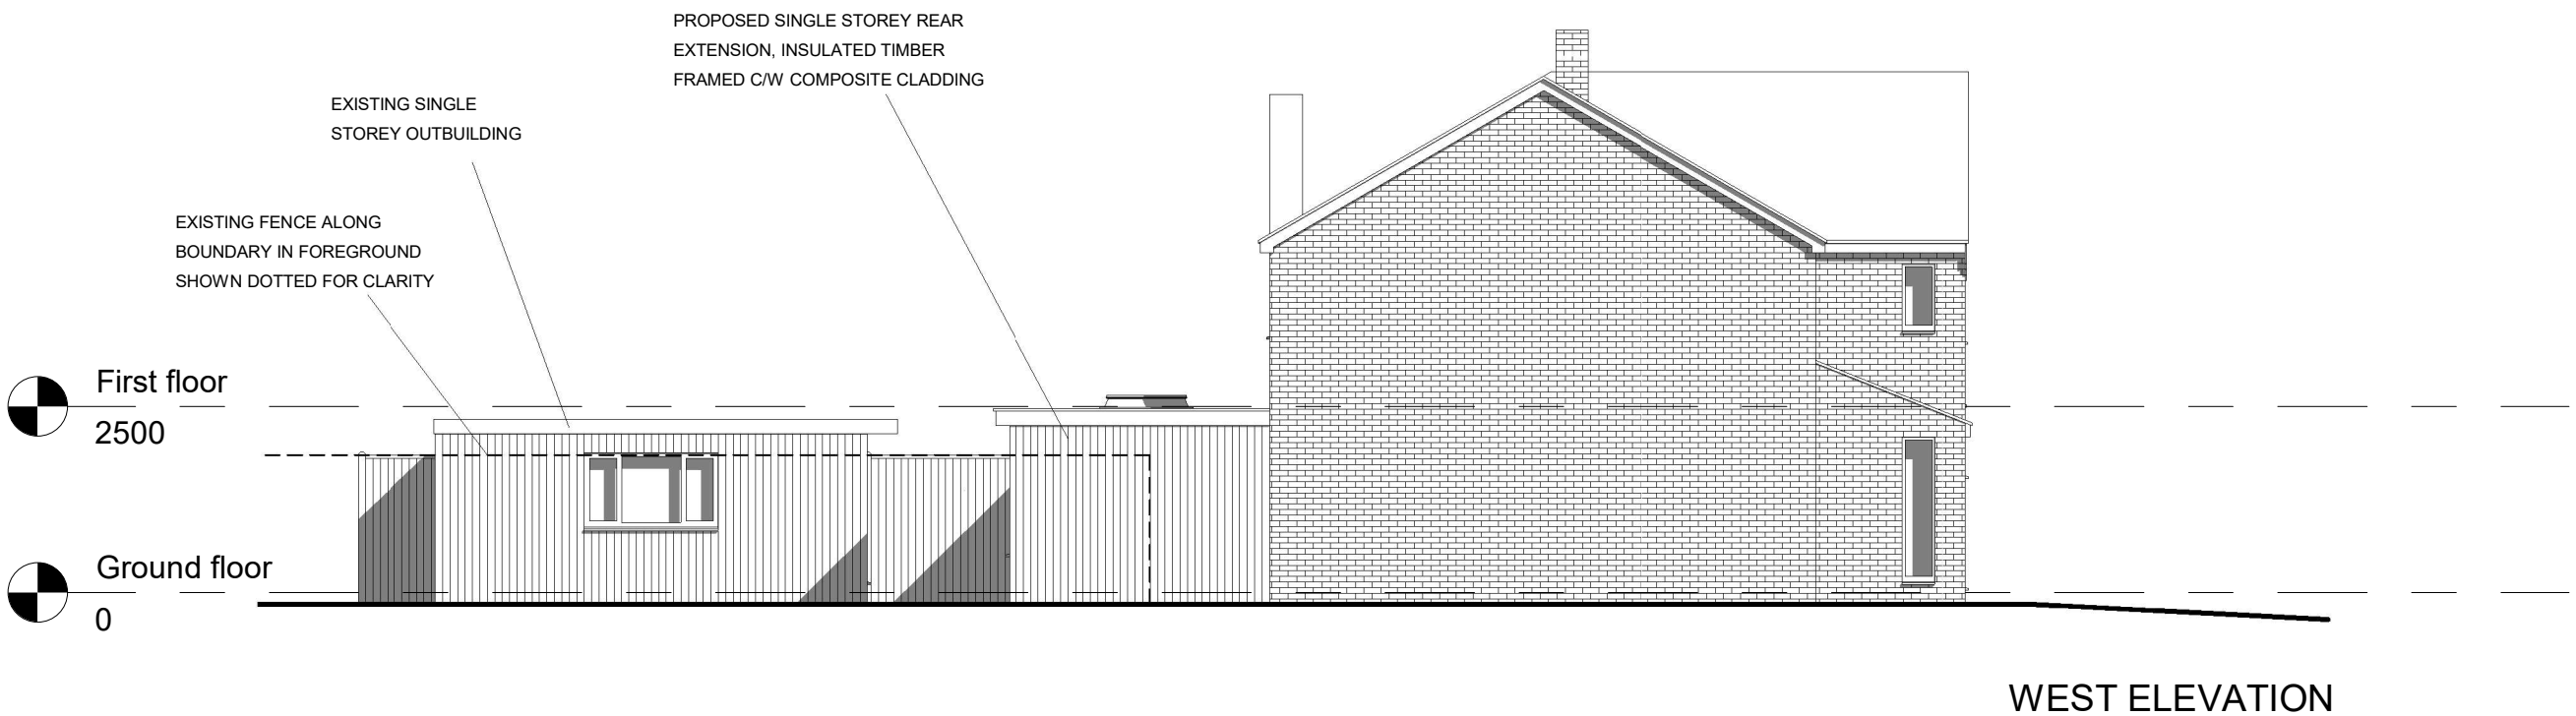
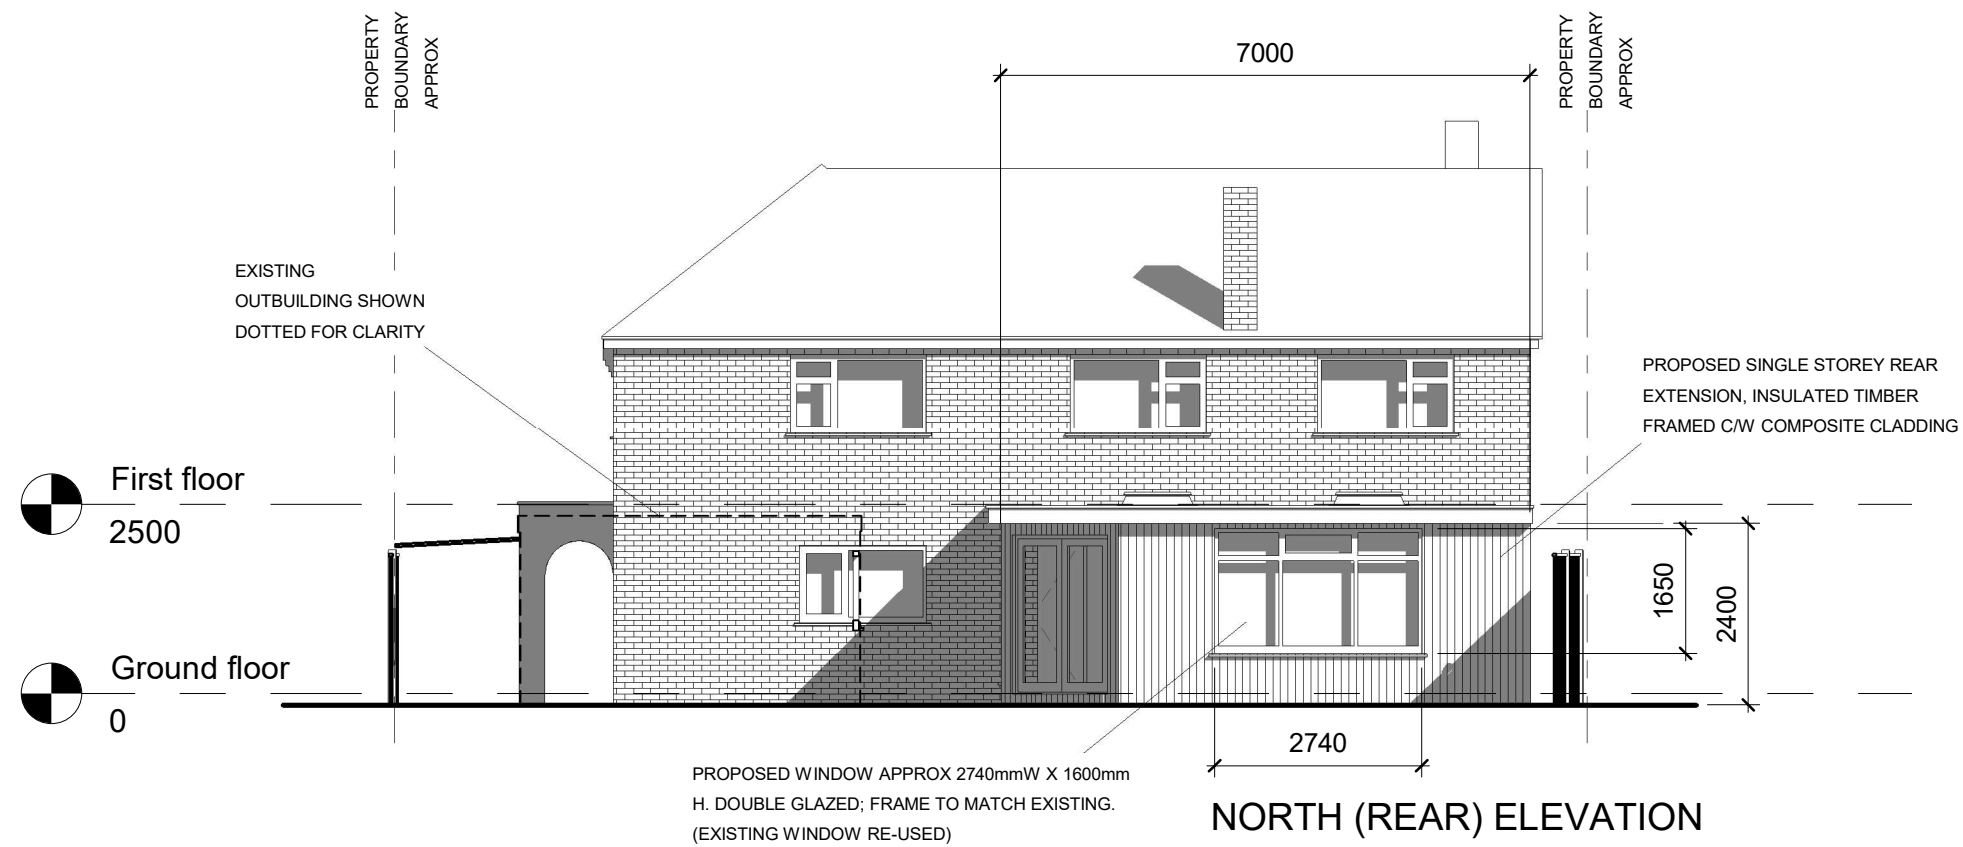


 PLANNING BY DESIGN FROM CONCEPT TO COMPLETION	Rev	9 Willow Close Newbold Verdun LE9 9LY	PROPOSED NORTH AND WEST ELEVATIONS			
			Date	12.02.2025	Scale @ A3	No.
			By	JL	1:100	10
			Drwg ref:	9WillowCXloseProposedNorthAndWestElevationsV4		
ALL DIMENSIONS TO BE VERIFIED ON SITE THIS DRAWING IS NOT FOR CONSTRUCTION						

ALL DIMENSIONS TO BE VERIFIED ON SITE
THIS DRAWING IS NOT FOR CONSTRUCTION