


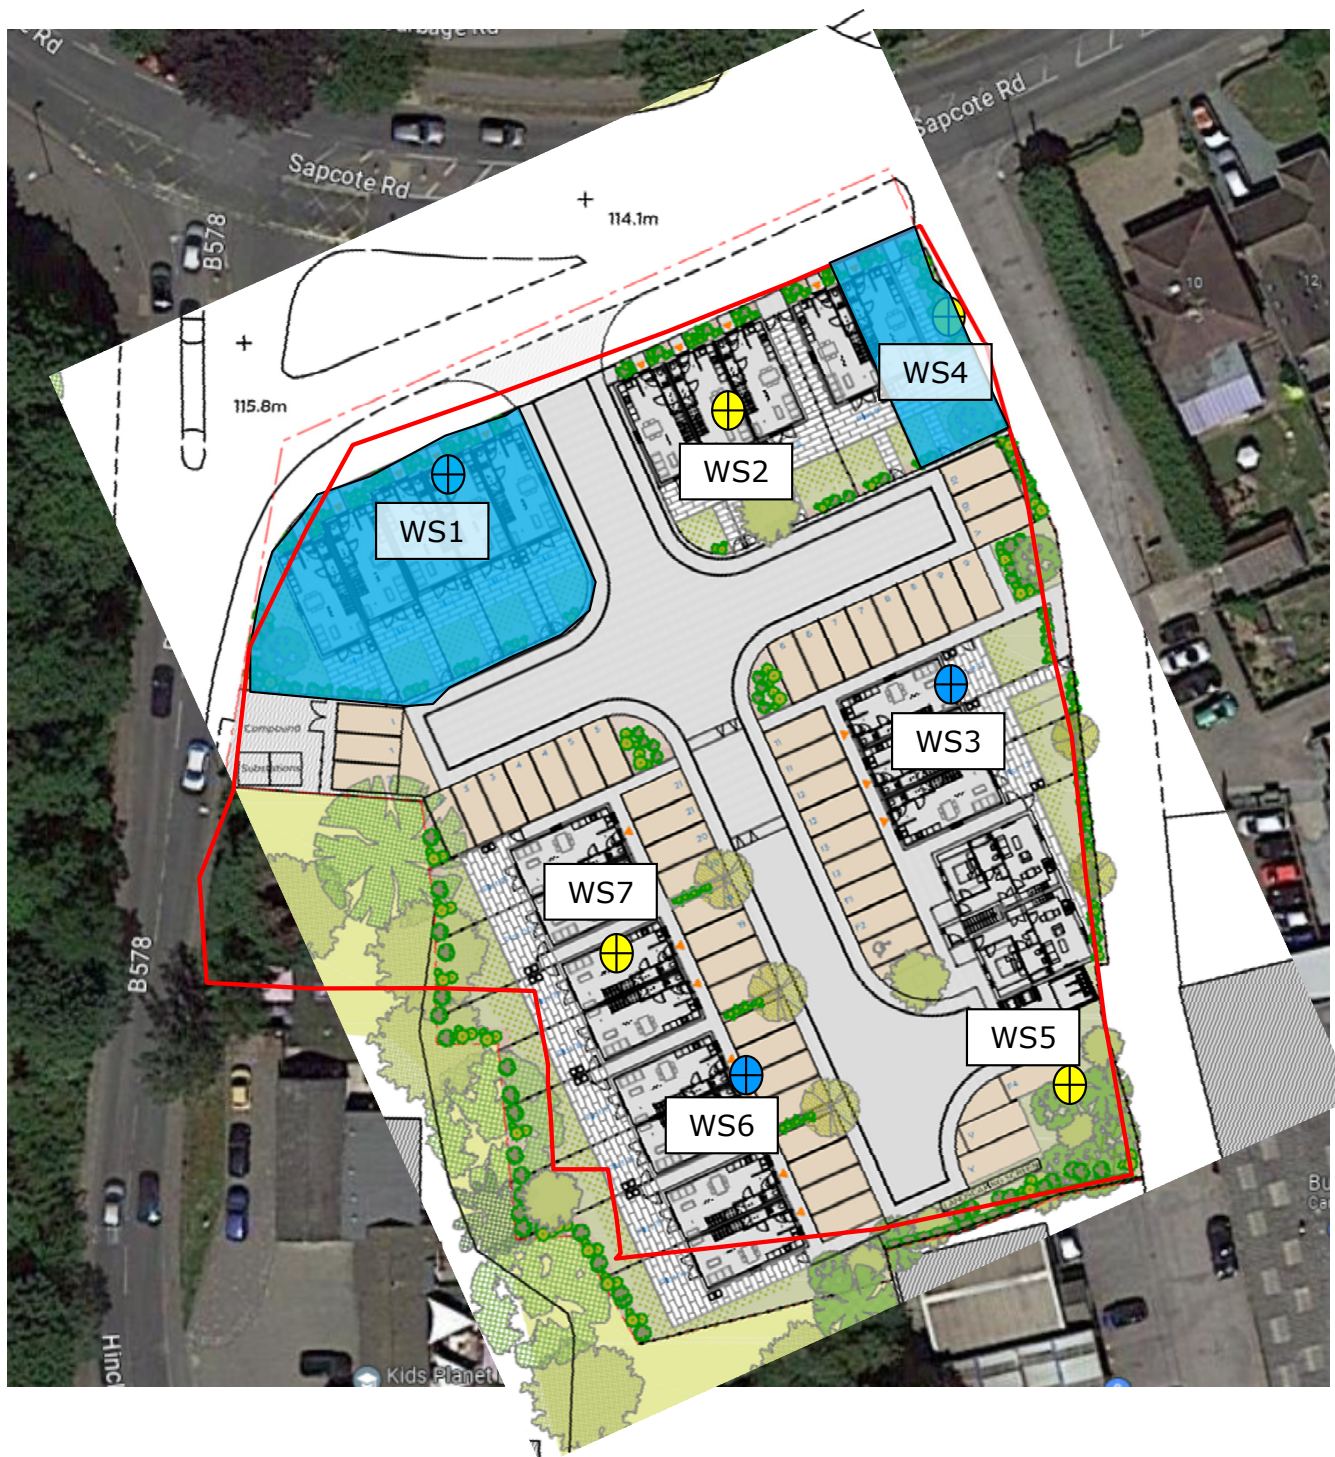

DO NOT SCALE



NOTES:



Approx Exploratory Locations



Well Installations



Areas to be remediated



www.geo-matters.com
info@geo-matters.com

CLIENT:

Morro Partnerships Ltd & EMH
Housing & Regeneration Ltd

PROJECT:

Sapcote Road, Burbage

TITLE:

Soil Remediation Plan

SCALE@SIZE :
NTS

ISSUE:
Final

DESIGN/DRAWN :
ML

DATE:
Nov. 2023

PROJECT No:
GML23150

DRAWING No:
003

© Geo-Matters Ltd