
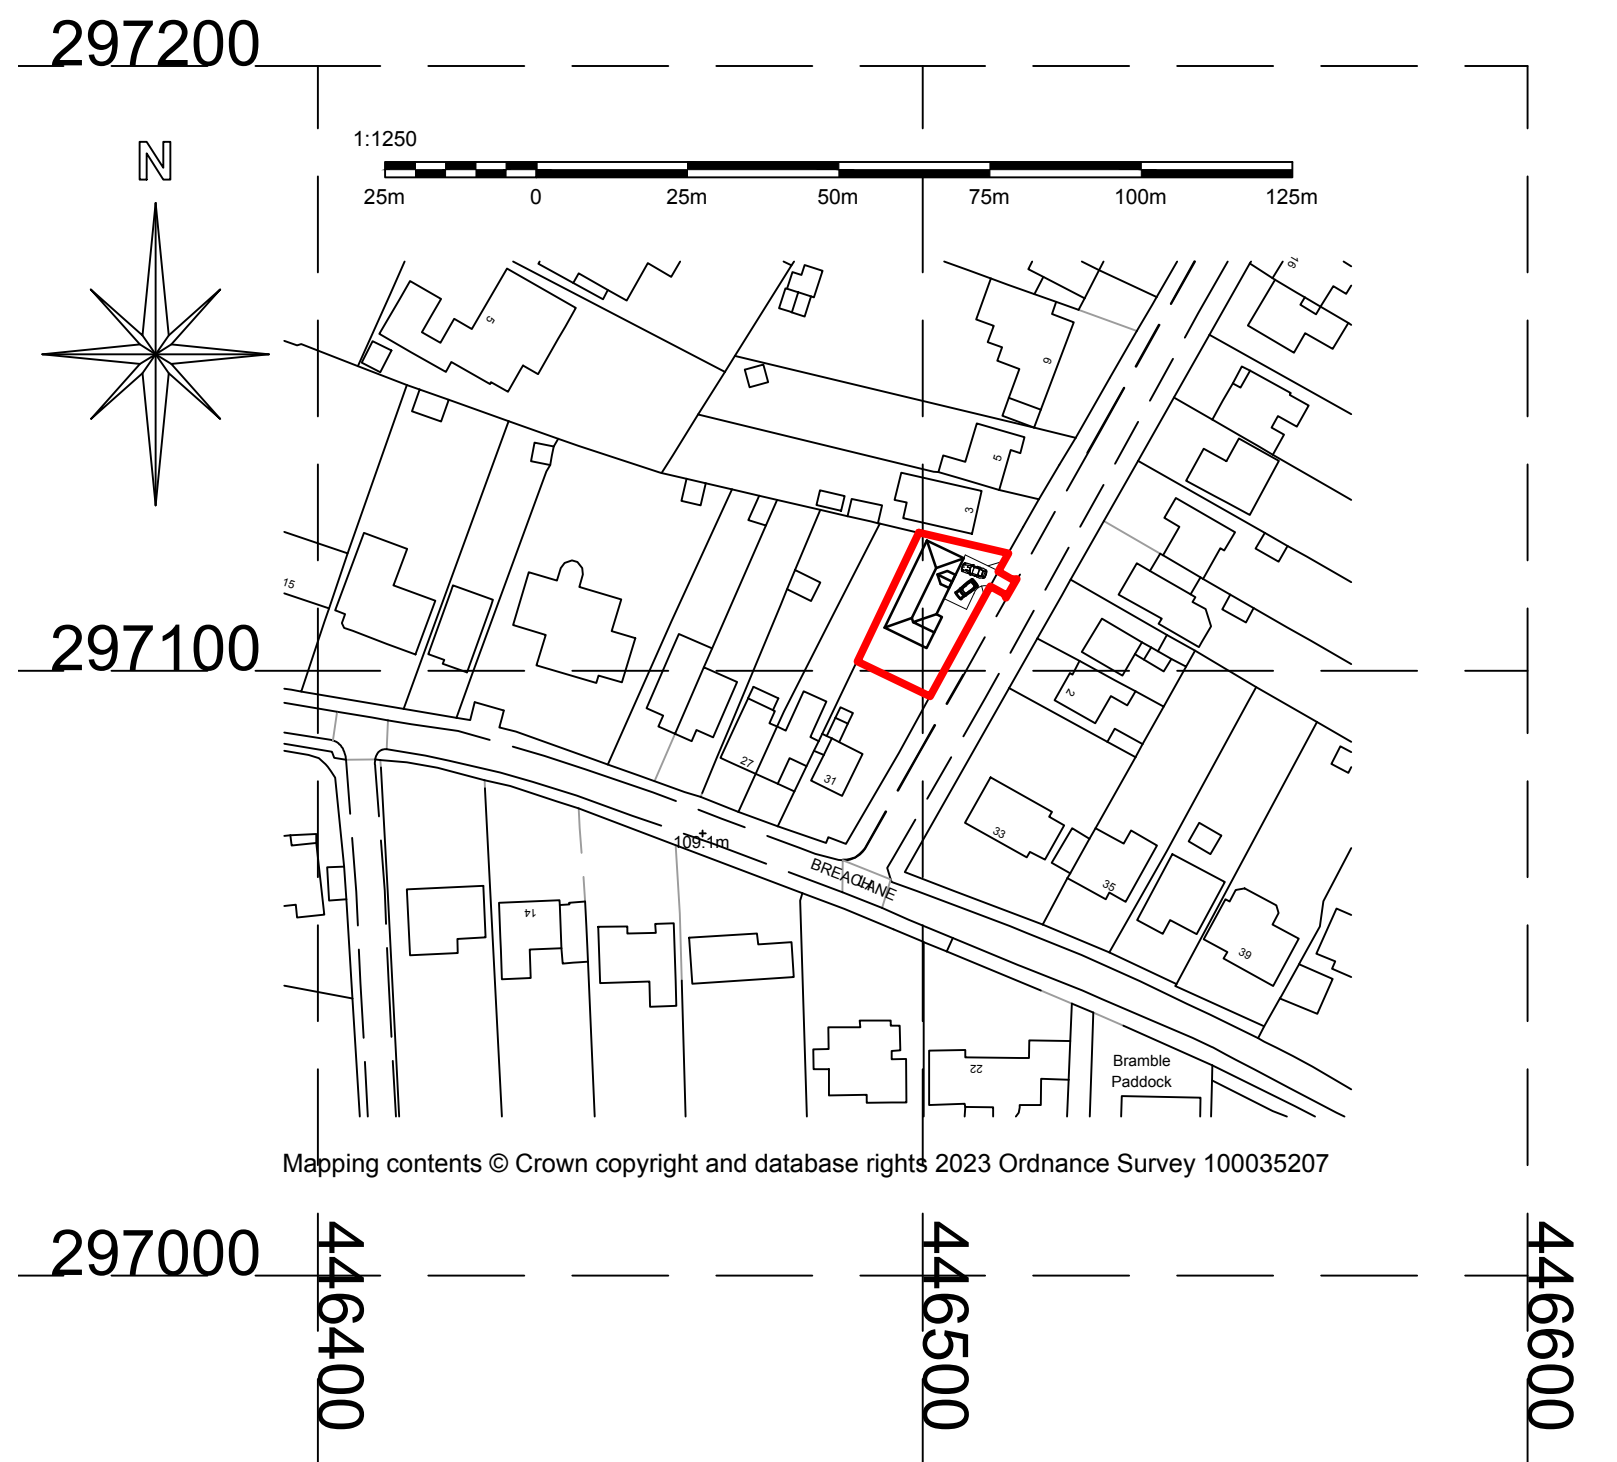
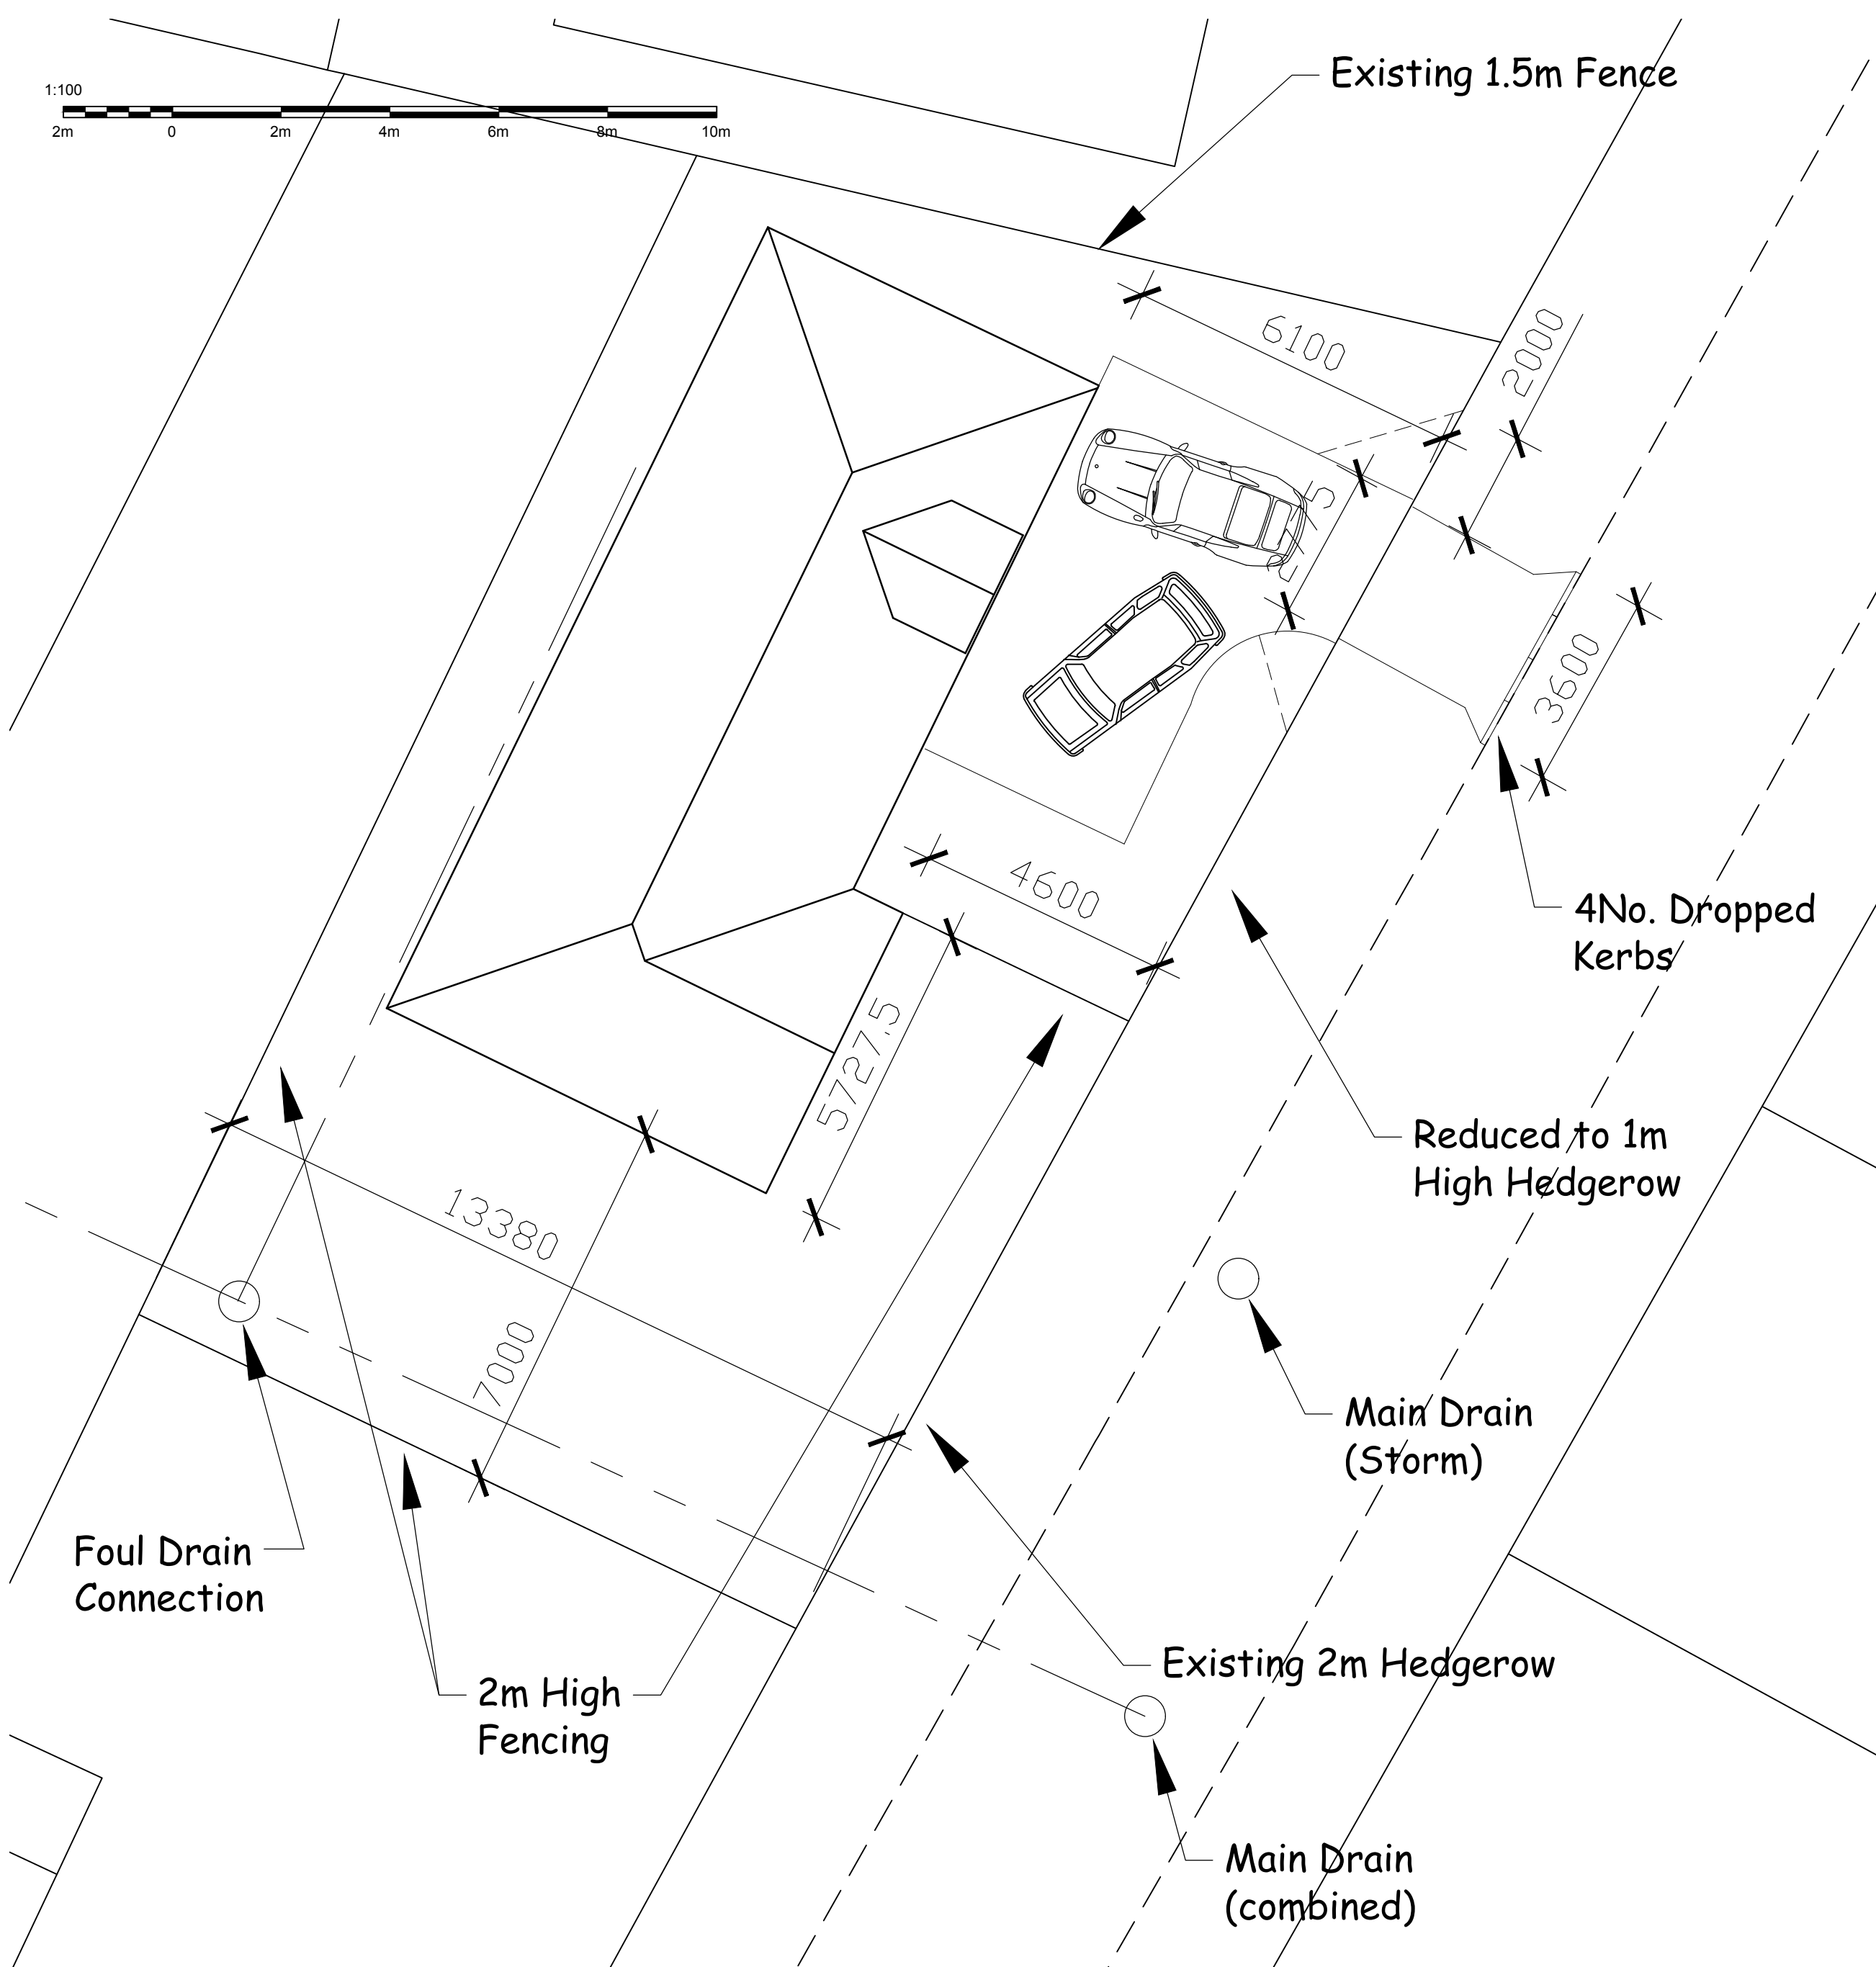


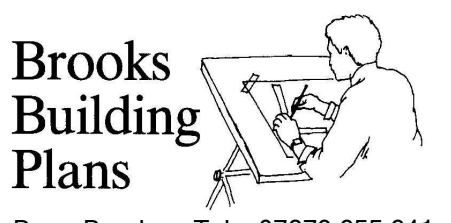

Rev. B - Building Reduced - Amenity = 120sq.m
Rev. A - Wall finish to be brick

Drawing prepared for the purpose of Planning Permission and/or Building Regulation approval. All dimensions to be checked on site before works commence. Internal room layouts and fittings to client's requirements. Actual boundary lines to be confirmed on site between parties concerned prior to commencement of work and no part of the new construction to project over the boundary. Underground services may have been assumed and therefore they should be located prior to commencement.	
Project	Proposed Dwelling R/O 31 Breach Lane Earl Shilton Leicestershire LE9 7FB
Drawing	Location & Access
Drawing Ref:	Planning 02
Scales	1:100 & 1:1250 at A2
Date	September 2023
 Barry Brooks Tel. 07879 655 641	